
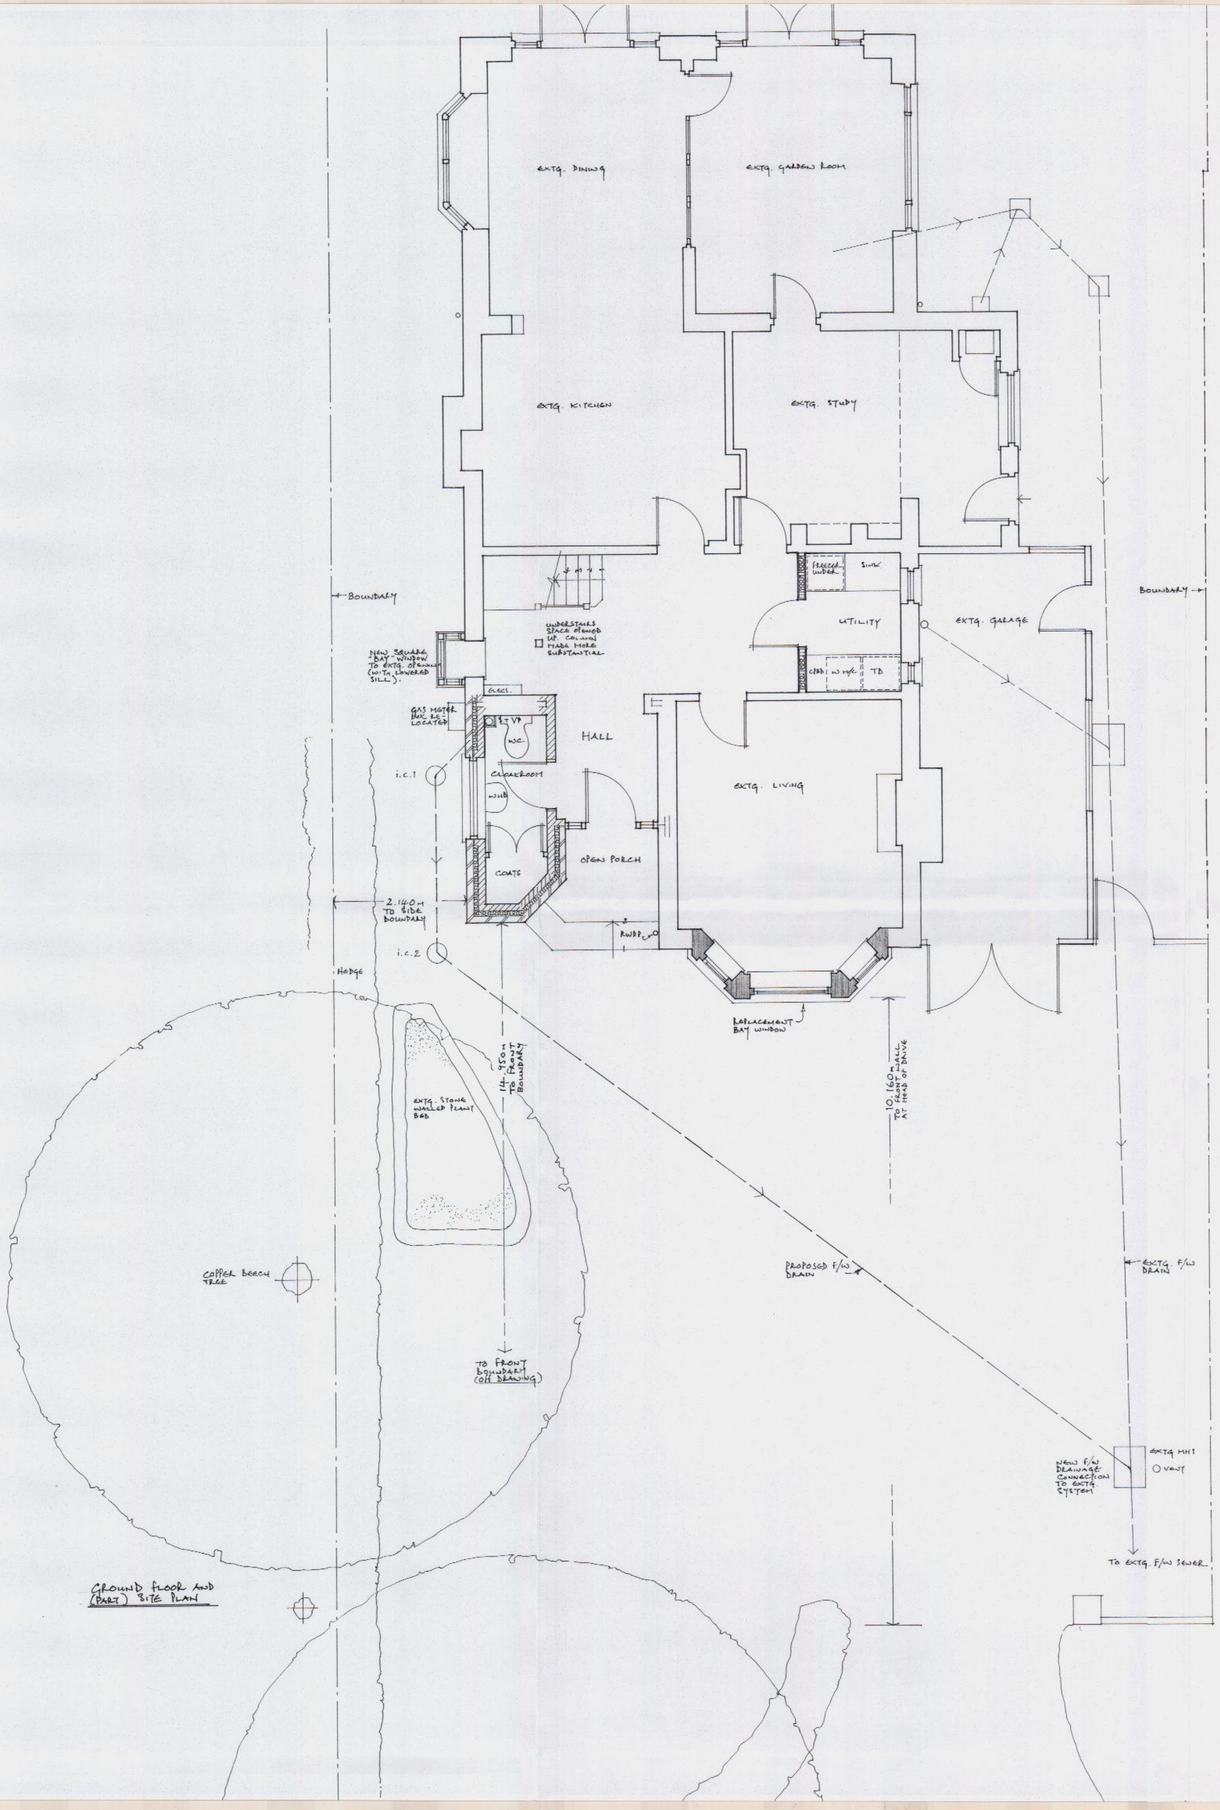



GROUND FLOOR AND (PART) SITE PLAN


N

0 1m 2m 3m

SCALE BAR, 1:50

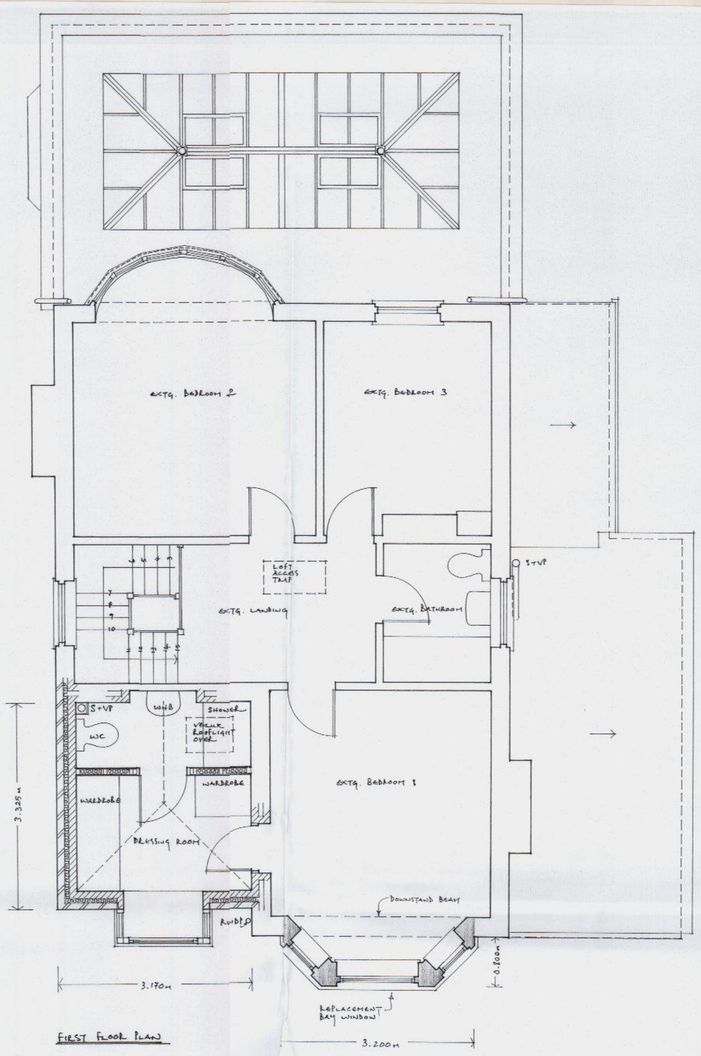


FIRST FLOOR PLANS

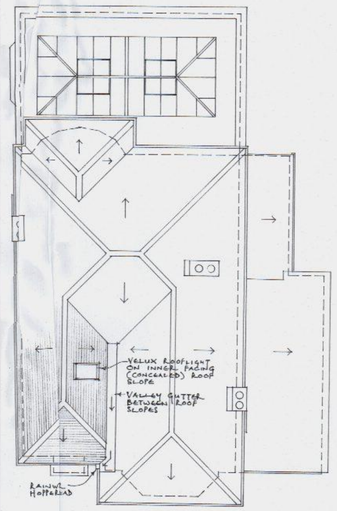


Roof Pl, 1:100

ARROWS INDICATE DIRECTION OF FALL OF ROOF SLOPES OR VALLEY GUTTER.

0 1m 3m 4m 5m

SCALE 1:100

HAVANT BOROUGH COUNCIL
27 NOV 2012
RECEIVED

JOB
REPLACEMENT OF EXTG. ENTRANCE PORCH WITH 2 STOREY EXTENSION, AND OF EXTG. FRONT BAY WINDOW TO NEW DESIGN AT 49 BATH ROAD, EMSWORTH, PO10 7ER

CLIENT
ANNA WILDMAN AND DAVID GRAY

TITLE
AS PROPOSED:
GROUND AND FIRST FLOOR PLANS, AND ROOF PLAN

SCALE 1:50, 1:100 | DRAWN BY PSH

DATE NOVEMBER 2012


RAY DUDMAN ASSOCIATES
ARCHITECTS
LAVANT HOUSE
39 LAVANT STREET
PETERSFIELD
HAMPSHIRE, GU32 3EL
TELEPHONE: 01730 262222


DRAWING No. 81/402 [P] 01 | REV.