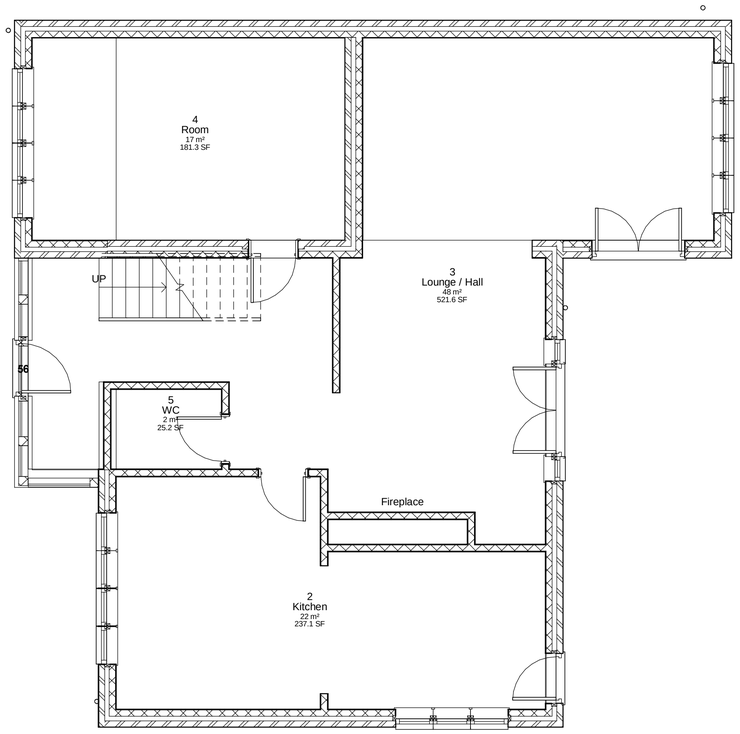

Ground Floor Plan Scale 1:50 at A1

Level Survey
This site is flat hence no level survey has been provided
Flood Risk
This site does not fall in a flood risk area hence no flood risk assesment has been provided
Tree Survey
This site does not have trees at or near the construction, hence a tree survey has not been provided
Parking Provision
This site currently has three parking spaces and no increase to the number of occupants will be created by the proposal however an additional overflow parking area is proposed made of permiable material as indicated

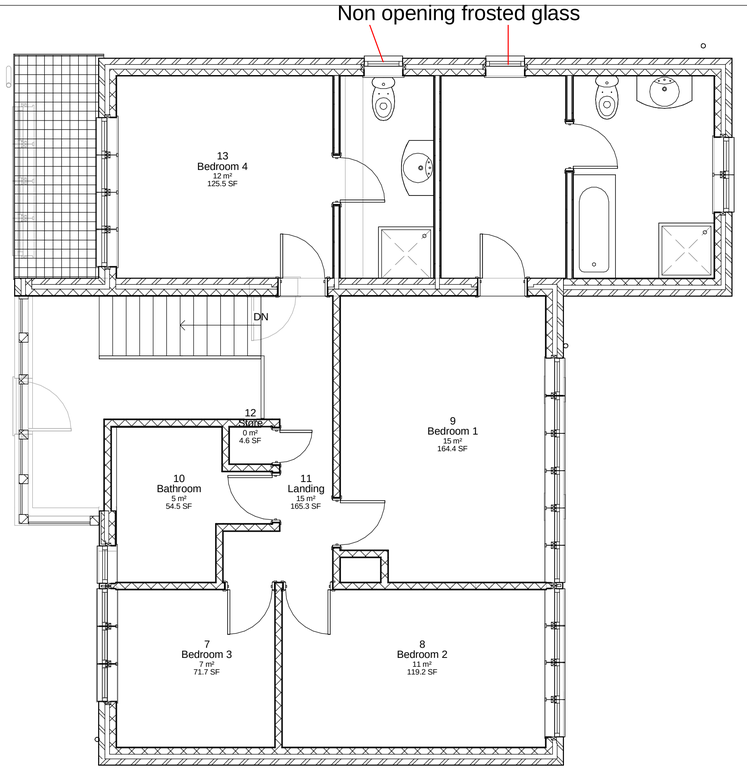

First Floor Plan Scale 1:50 at A1

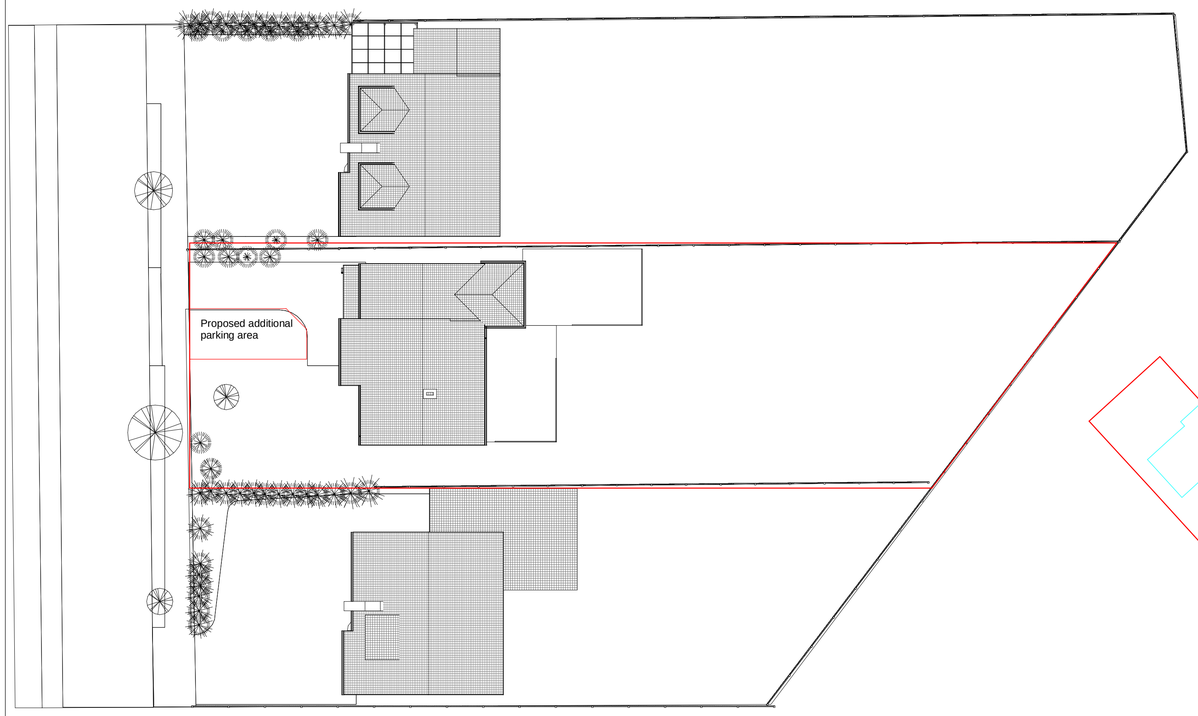

Please Note Boundary Treatment
Front boundary is marked by 400mm brick wall other boundaries are marked by 1.2 /1.8m timber panel fencing and hedges. No changes are proposed to the boundary due to this proposal

Site/Roof/Boundary treatment 1:200 at A1

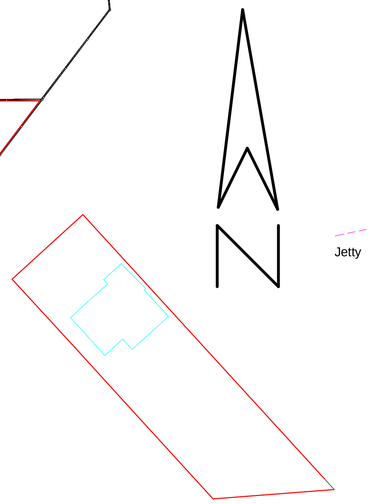

Site Map 1:500 at A1

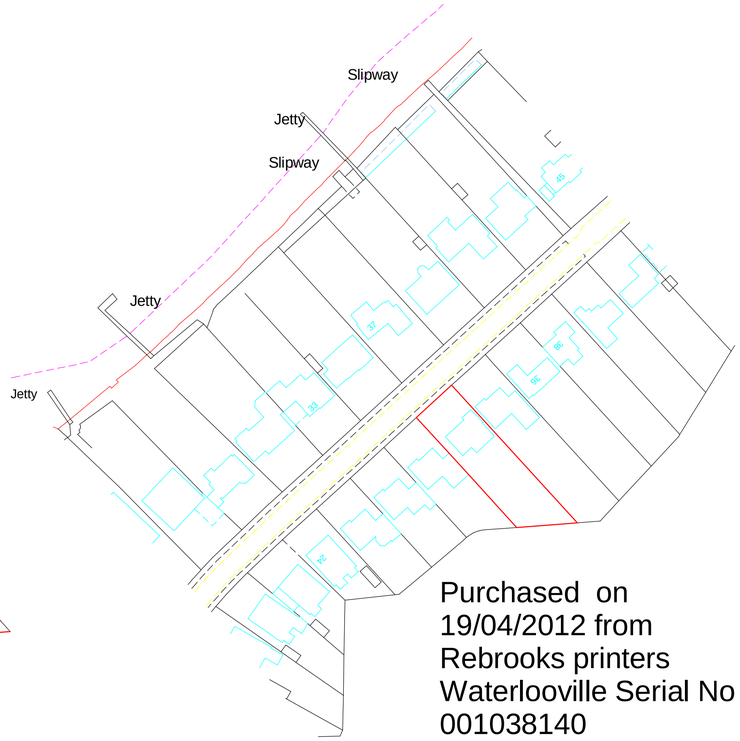

Purchased on 19/04/2012 from Rebrooks printers Waterlooville Serial No 001038140

Location Map 1:1000 at A1

IJ Murray Associates

www.ijma.co.uk

IJ Murray Associates
173 Havant Road
Hayling Island
Hampshire
PO11 0LF
Phone 02392469004
Mob 07779 246915
e-mail ian@ijma.co.uk

These drawings are for planning and building regulation purposes only and are not for construction. All dimensions should be checked on site before work commences

These Drawings are the property of IJ Murray Associates (part of Clanfield Media Ltd) and should not be reproduced or used in any way without the permission of a Director of Clanfield Media Ltd

No.	Description	Date

32 North Shore Road Hayling Island

Proposed Site and Floor Plans

Project number	Project Number
Date	Issue Date
Drawn by	Author
Checked by	Checker

A103

Scale: As indicated

16/06/2012 14:24:50