
Ordnance Survey* information.
© Crown copyright. All rights reserved.
Licence number AR100007392


All feasibility studies are subject to full site survey. All dimensions are to be checked on site.

WATERLOOVILLE

NORTH

**PLANNING**

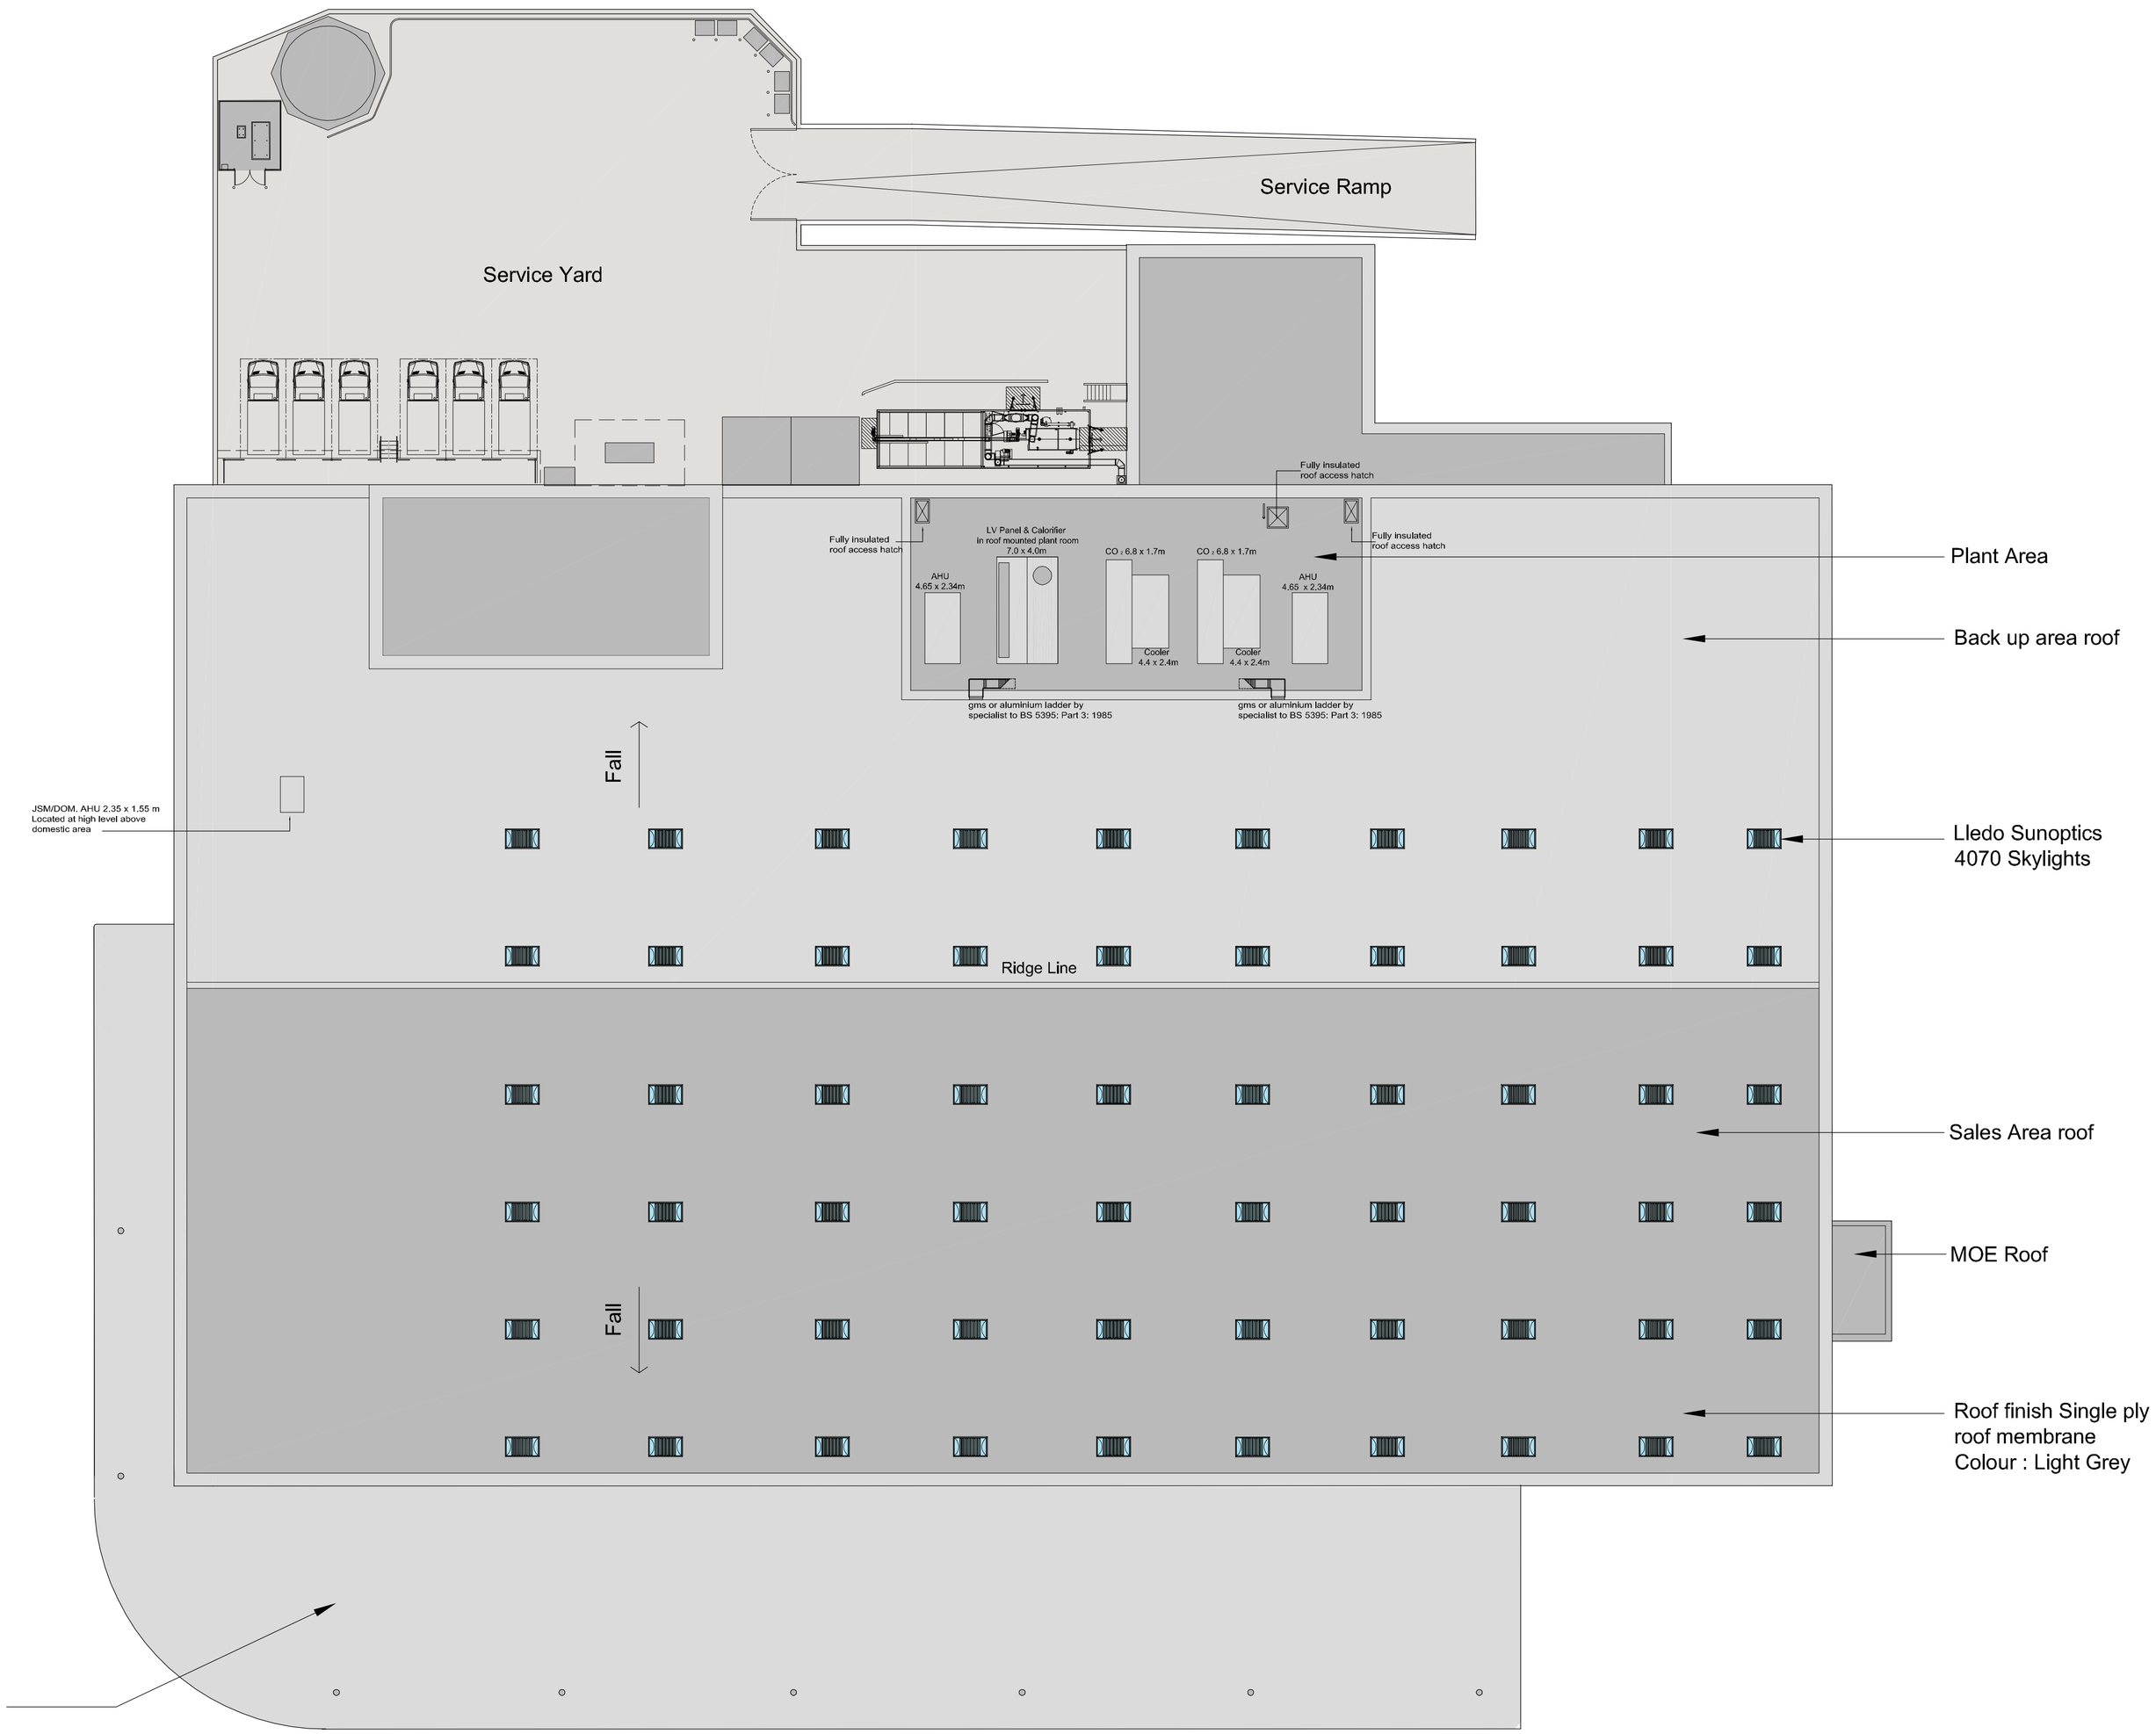

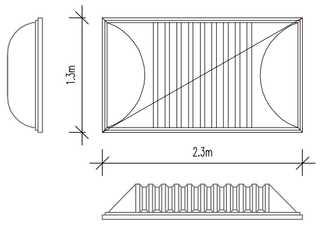
LLEDO SUNOPTICS - Light cube

Materials:
Impact modified prismatic acrylic lens on extrude aluminum frame

| REV | | DATE | BY |
|---|---|---|---|
| A | Sunpipes replaced with skylights | 06-02-12 | JW |

CLIENT

Sainsbury's

PROJECT

Hambledon Road
Waterlooville
Hampshire, PO7 7UA

DRAWING

Proposed Roof Plan

CHQ PARTNERSHIP
Architects • Building Surveyors
CHQ Partnership Ltd.
Tannery House, 23 High Street
Baldock, Hertfordshire SG7 6BE
Telephone: (01462) 895110
Facsimile: (01462) 895099
Email: design@chq-architects.co.uk
www.chq-architects.co.uk

| DATE | October 2010 | DRAWN | ADB |
|---|---|---|---|
| SCALE | 1 : 250 @ A1 | CHECKED | |

CHQ.08.8455 - PL108 A