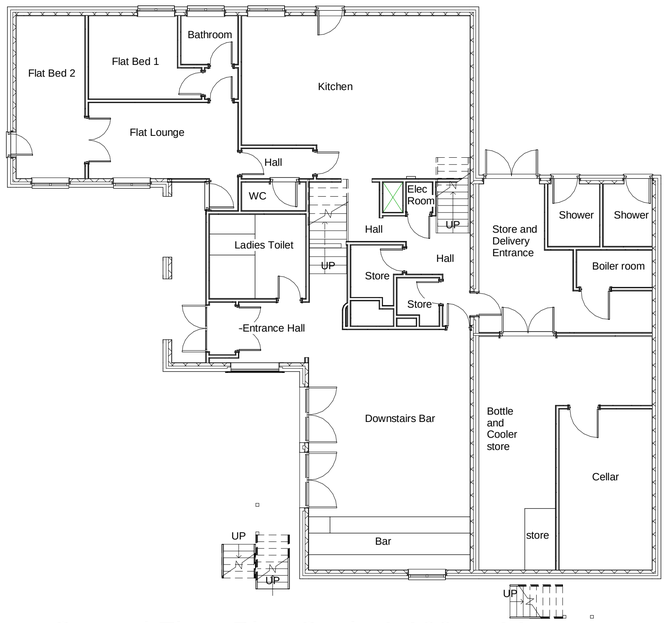

Ground Floor Plan Scale 1:100 at A1

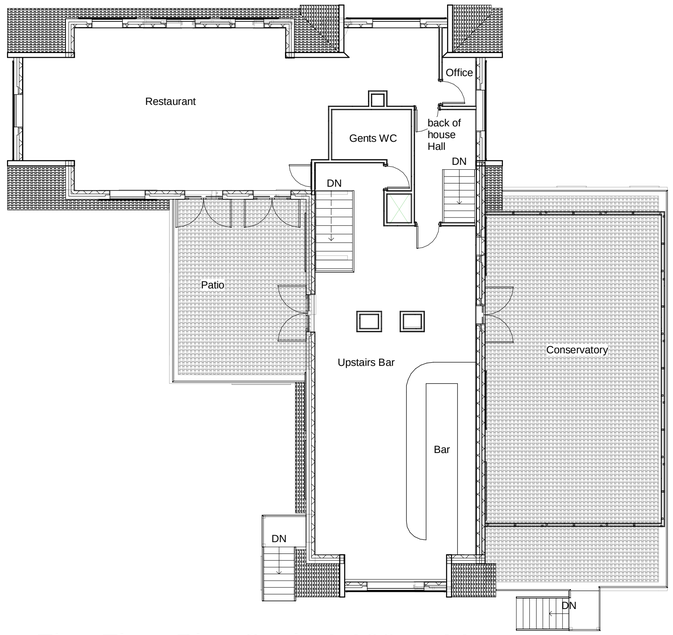

First Floor Plan Scale 1:100 at A1

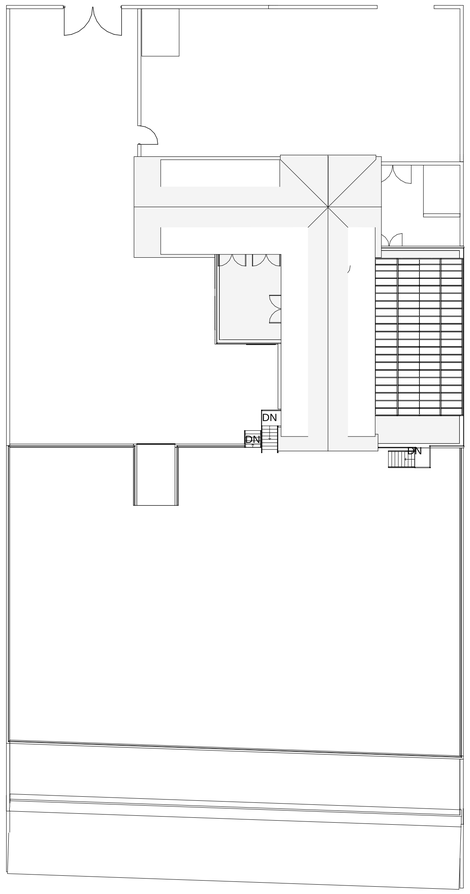

Site Plan Scale 1:200 at A1

Perspectives

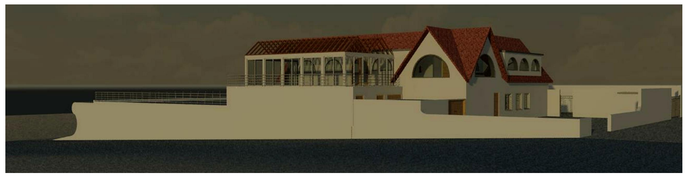

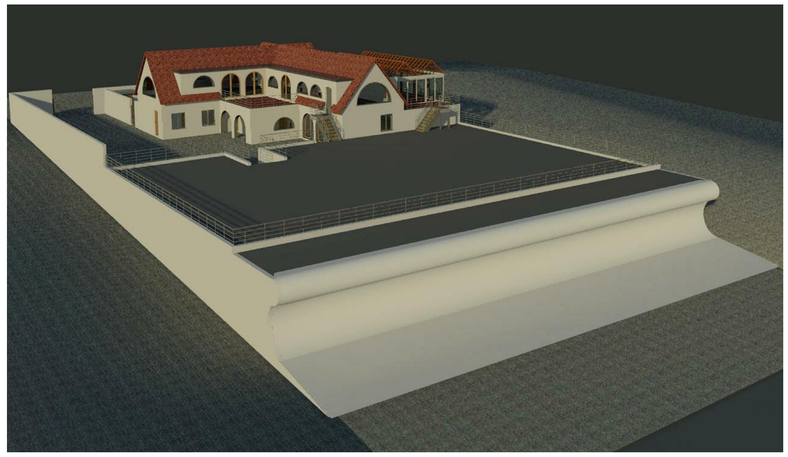

IJ Murray Associates

www.ijma.co.uk

IJ Murray Associates
173 Havant Road
Hayling Island
Hampshire
PO11 0LF
Phone 02392469004
Mob 07779 246915
e-mail ian@ijma.co.uk

No.	Description	Date

Inn on the Beach

97 Seafront HI

Existing Plans and Views

Project number	Project Number
Date	Issue Date
Drawn by	Author
Checked by	Checker

A104

Scale: As indicated

06/10/2012 13:05:31