



South Elevation 1:100 at A1

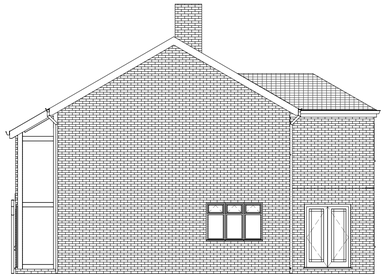

North Elevation 1:100 at A1



West Elevation 1:100 at A1

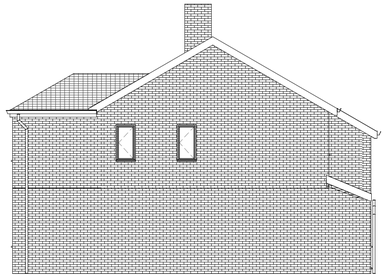

East Elevation Scale 1:100 at A1



Front Street Scene




Street Scene from South




Street Scene from North



Rear View

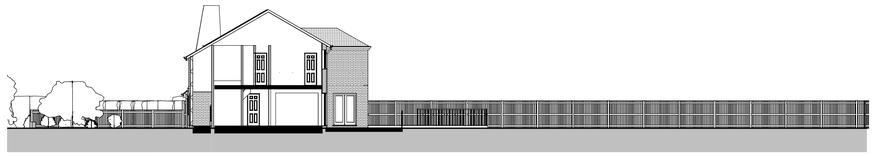

Site Section North to South Scale 1:200 at A1

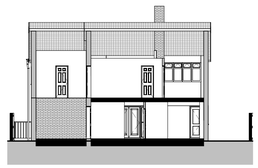

Site Section West to East Scale 1:200 at A1

IJ Murray Associates

www.ijma.co.uk

IJ Murray Associates
173 Havant Road
Hayling Island
Hampshire
PO11 0LF
Phone 02392469004
Mob 07779 246915
e-mail ian@ijma.co.uk

These drawings are for planning and building regulation purposes only and are not for construction. All dimensions should be checked on site before work commences

These Drawings are the property of IJ Murray Associates (part of Clanfield Media Ltd) and should not be reproduced or used in any way without the permission of a Director of Clanfield Media Ltd

No.	Description	Date

32 North Shore Road
Hayling Island

Proposed Elevations and Views & Sections

Project number	Project Number
Date	Issue Date
Drawn by	Author
Checked by	Checker

A104

Scale	As indicated

13/06/2012 14:19:11