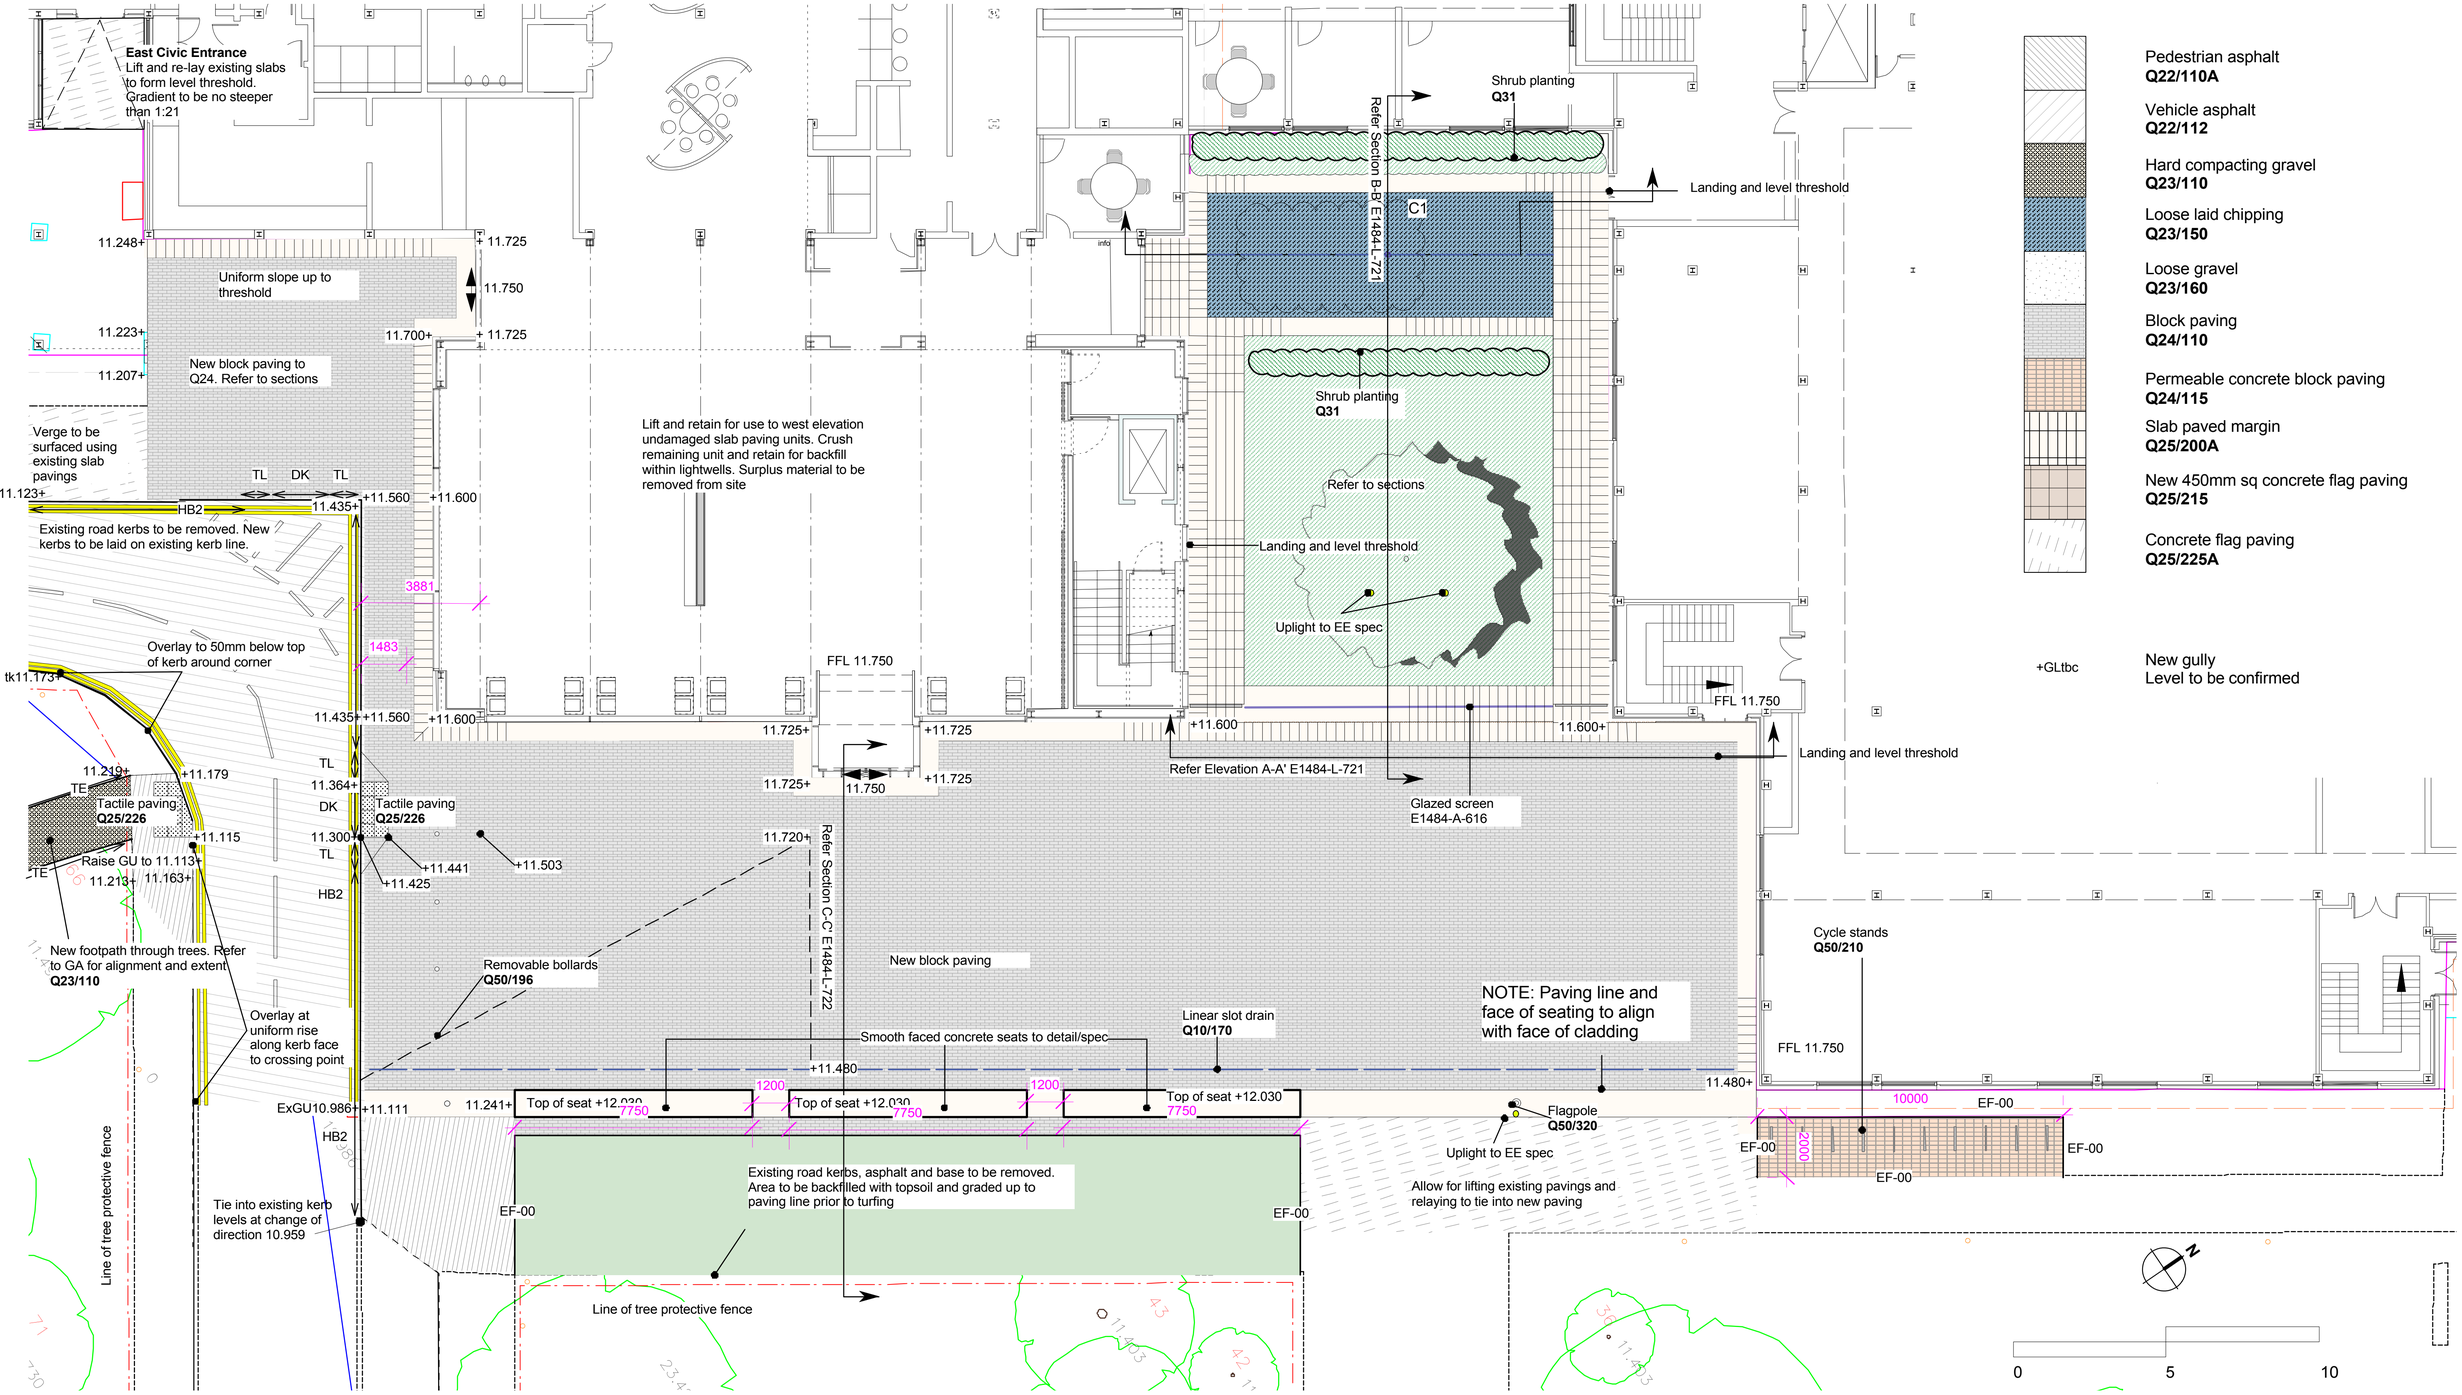

Hampshire County Council

Property, Business and Regulatory Services,
Three Minsters House,
76 High Street, Winchester SO23 8UL.
tel: (01962) 847801

Notes

1 This drawing is © copyright Hampshire County Council 2009. No unauthorised reproduction permitted. All rights reserved.

2 No dimensions are to be scaled from this drawing

3 This map is reproduced from Ordnance Survey material with the permission of Ordnance Survey on behalf of the controller of Her Majesty's Stationery Office © Crown Copyright. Unauthorised reproduction infringes Crown Copyright and may lead to prosecution or civil proceedings. LA076651, 2009

rev	description	date	by
T1	Tender issue	05.05.10	mr
C1	Construction issue. Drainage gulley and pipe omitted to courtyard	30.09.10	mr
C2	Additional levels shown to Atrium. Paving shown to east Civic entrance.	18.10.10	mr
C3	Additional levels and setting out added. Overlay extended	13.12.10	mr
C4	Flag pole and cycle stands resited; length of seats confirmed.	18.03.11	mr
C5	Paving units and trim to seats amended	07.04.11	

PROJECT
Havant Borough Council
Headquarters Refurbishment

SHEET CONTENTS
Site Plan
Havant Civic Campus
Front Entrance

SCALE	DATE	DRAWN.	DRAWING No.	REVISION
1:100 @ A1 1:200 @ A3	10/06/09	mr	**E1484-L707**	**C5**
			FILE REF. E1484-L-700	