existing elevations 1:100

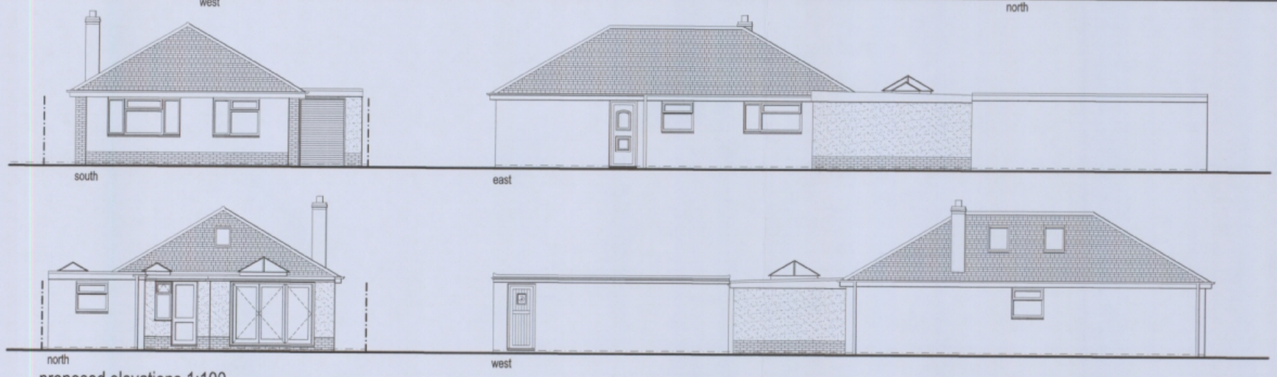

proposed elevations 1:100

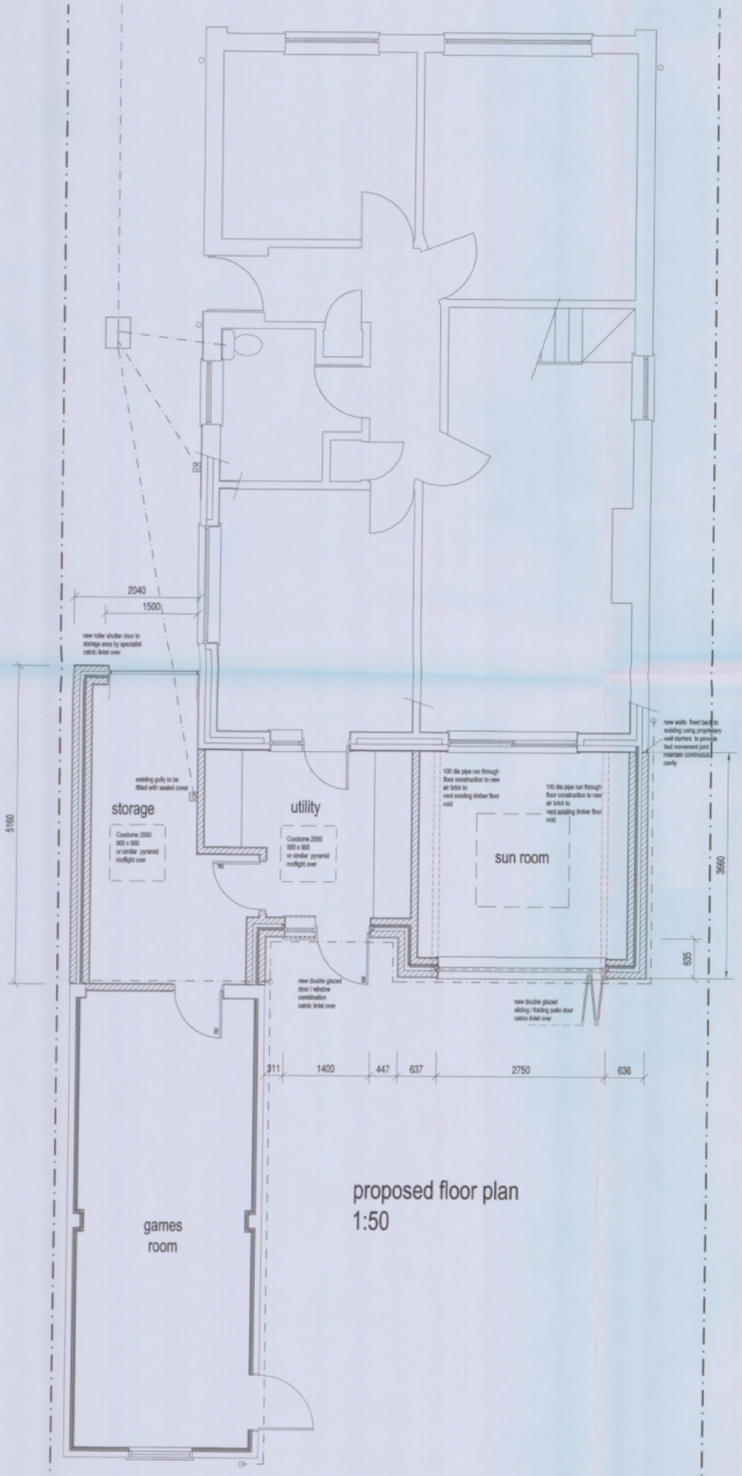

proposed floor plan 1:50

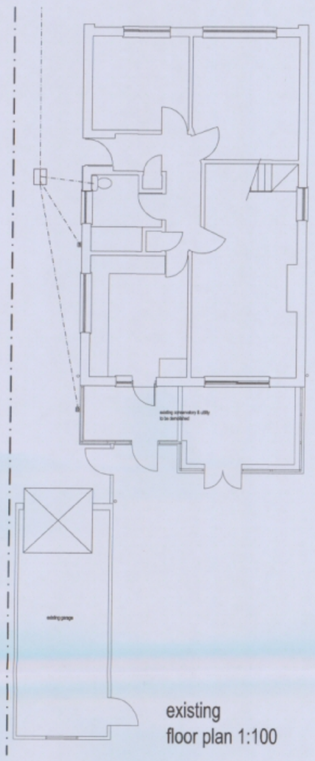

existing floor plan 1:100

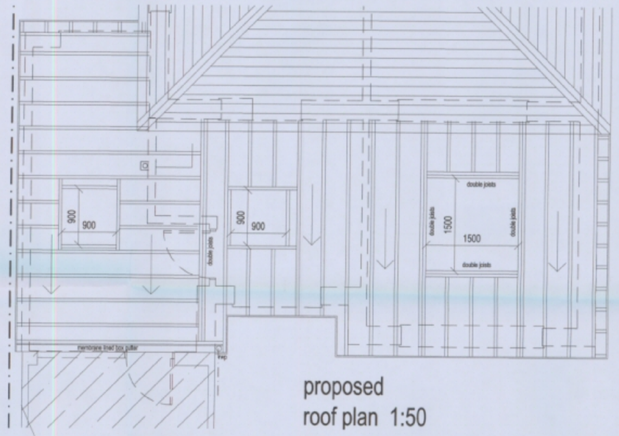

proposed roof plan 1:50

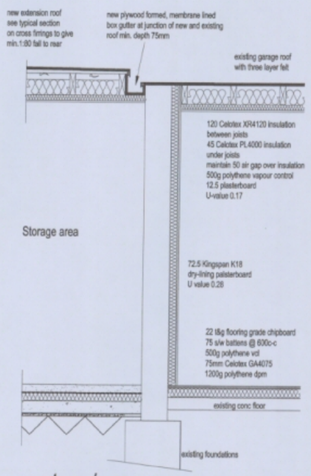

store / games room section 1:25

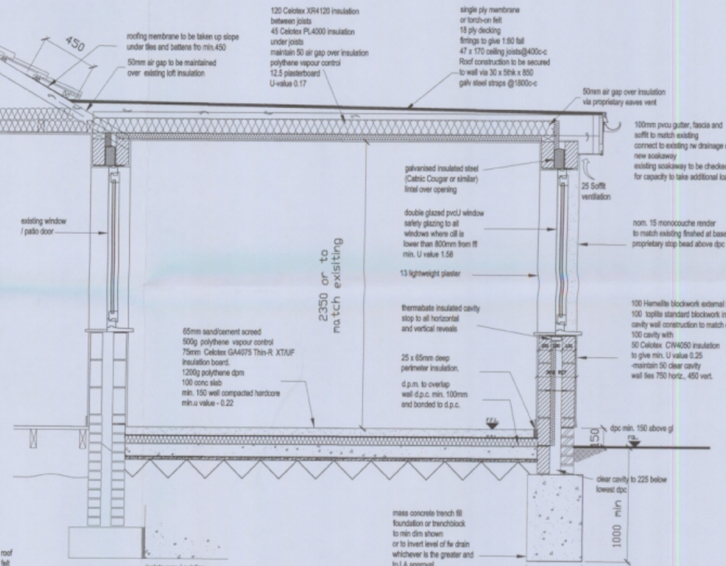

typical section 1:25

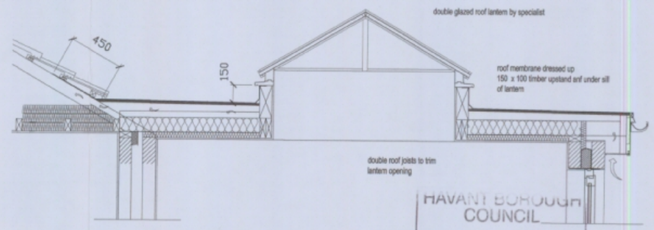

section through rooflight 1:25

HAVANT BOROUGH COUNCIL
15 FEB 2011
RECEIVED

Do not scale from this drawing
Use figured dimensions only
All dimensions to be checked and verified by builder prior to commencment of work

Note
This project is subject to The Party Wall Act 1996 neighbours to be notified and consulted prior to comencement of work

Proposed single storey rear extension
73 Selangor Avenue, Emsworth
for
Mr and Mrs G Bishop

scale : as shown Feb 2011 drg no 01