SITE PLAN MANOR FARM, HAYLING ISLAND

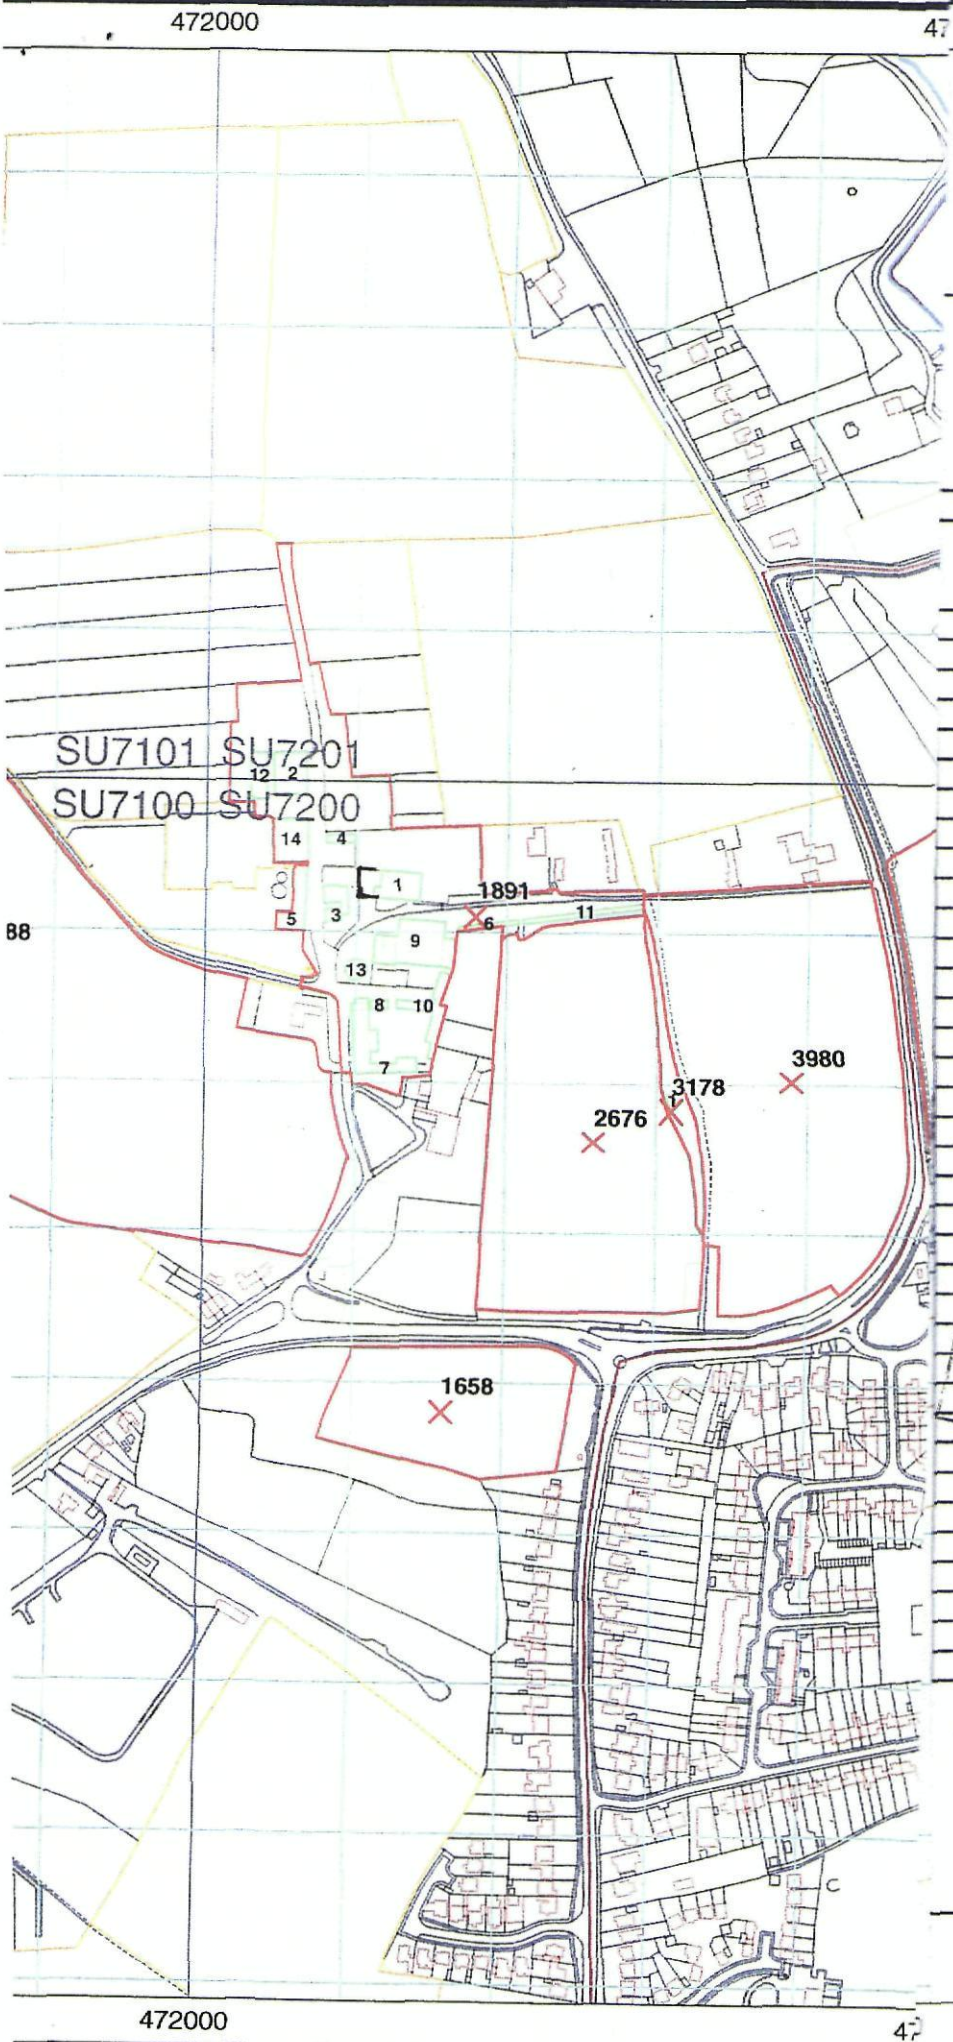

rpa rural payments ag

Rural Land Register (RLR) Map

SBI - 106327247

RLR/DRRO09

Map 5/8

Legends

Your RLR Parcel(s)

SPS Permanent Ineligible Featu

Adjacent Parcel Boundary

Unconfirmed Boundary

RLR Information

Sheet ID	Parcel ID	Total Area (ha)	SPS Recorded Eligible Area (ha)	En Re
SU7100	3568	9.58	9.58	
SU7200	1556	1.22	1.22	
SU7200	1991	2.78	2.14	
SU7200	2676	3.18	3.18	
SU7200	3178	0.17	0.17	
SU7200	3980	3.8	3.8	
SU7200	4137	6.63	6.63	
SU7200	7265	1.13	1.13	
SU7200	7360	2.37	2.37	
SU7200	7454	1.06	1.06	
SU7200	7585	1.18	1.18	
SU7200	8477	2.7	2.7	

HAVANT BORO COUNCIL
16 DEC 2010
RECEIVED

Scale 1:5000

50m 0m 50m 100m 150m 200m

Reproduced by permission of Ordnance Survey on behalf of HMSO.
© Crown copyright and database right 2008. All rights reserved.
Ordnance Survey Licence number 100022861

RLR/DRRO09 Date: 11/01/2010

Please return this sheet to us if you want to ma