THIS DRAWING IS FOR TENDERING PURPOSES ONLY, NO DIMENSIONS TO BE SCALED - THE CONTRACTOR IS RESPONSIBLE FOR ALL SITE MEASURING PRIOR TO MANUFACTURE - SHOE ZONE ACCEPTS NO RESPONSIBILITY FOR THE ACCURACY OF THIS DRAWING

ELECTRICAL LEGEND

ITEM	DESCRIPTION
	SMOKE DETECTOR
	SMOKE DETECTION INDICATOR
	HEAT DETECTOR
	FIRE ALARM BREAK GLASS CALL POINT
	FIRE ALARM SOUNDER
FAP	FIRE ALARM CONTROL PANEL
E	EMERGENCY LIGHT, NON-MAINTAINED 3W 3 HOUR
EXIT	ILLUMINATED FIRE EXIT FITTING NON PICTURE
EXIT	ILLUMINATED FIRE EXIT FITTING, PICTURE + DIRECTIONAL ARROW
ES	ELECTRICAL SWITCH GEAR / DISTRIBUTION BOARD
	DISTRIBUTION ALARM PANEL
	13 AMP SWITCHED SOCKET OUTLET (SSO)
	13 AMP SWITCHED SOCKET OUTLET (SSO) 2h. HOUR SUPPLY
	13 AMP SPUR
	13 AMP SPUR FITTED ABOVE CEILING (ASC)
	1kW OVER DOOR WARM AIR HEATER (BES CDH-1KW)
	2kW WALL MOUNTED CONVECTOR HEATER + 13 AMP FUSED SPUR
	SINGLE POINT WATER HEATER + 13 AMP FUSED SPUR
	LAST MAN OUT KEY SWITCH
	4.5kW CEILING HEATER (BES CDH45S 4.5kW) + THERMOSTAT CONTROL
	NEW MUSIC SYSTEM PLAYER
	RETAINED MUSIC SYSTEM PLAYER
	CEILING MOUNTED 6W SPEAKER, WIRED INTO MUSIC SYSTEM USING 100 VOLT LINE
	SINGLE FLUORESCENT BATTEN FITTING
	TWIN FLUORESCENT BATTEN FITTING
	1200 x 600 MODULAR LIGHT FITTING + ALU DIFF (Ref: FITZGERALD PIN 418-AAL-HF)
	600 x 600 MODULAR LIGHT FITTING + ALU DIFFUSER (Ref: FITZGERALD PIN 418-AAL-HF)
	1200 x 300 ASYMETRIC WALL WASH (Ref: DAKAL MWW 255 C/W 840 LAMP)
	600 x 300 ASYMETRIC WALL WASH (Ref: DAKAL MWW 155 C/W 840 LAMP)
	LIGHT FITTING, SURFACE MOUNTED TYPE
	LIGHT FITTING, RECESSED TYPE
	70 WATT METAL HALIDE LIGHT FITTING (REF: ROBUS RUS70-154/HI)
	OVERLAIR METAL HALIDE LIGHT FITTING
	SECURITY TAGGING GATE
	TELEPHONE SOCKET
MICRO	MICROWAVE
FRIDG	REFRIGERATOR

All electrical works to comply with current regulations and to be carried out by an approved contractor

Emergency Lighting to comply with current BS 5266 Parts 1 and 7 1997 standards

Fire Alarm to comply with current BS 5839 Part 1 2002 standards

Smoke Detection to comply with current BS 5839 Part 1 2002 standards

Electrical certificates to be provided on completion of works -
-NICEIC completion certificate with NICEIC inspection and test schedule
-NICEIC emergency lighting completion certificate with NICEIC emergency light inspection / test certificate
-NICEIC fire alarm installation and commissioning certificate

PERMIT

APP/10/0126

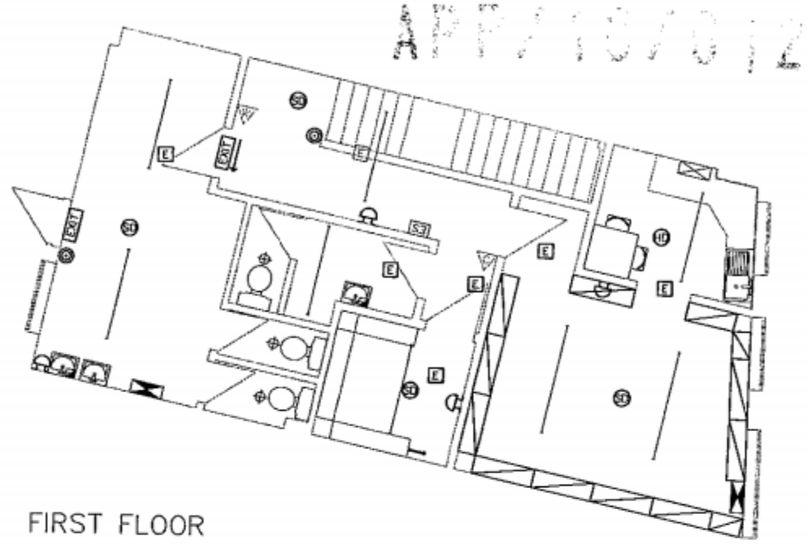

FIRST FLOOR

Fit new 600 x 300 perimeter wall wash lighting (Ref: Dakal MWW 155 c/w 840 lamp) as indicated, all lighting to be high frequency fittings with colour 84 tubes / lamps.

Fit new 600 x 600 modular lighting (Ref: Fitzgerald PIN 418-AAL-HF) with low brightness louvre, all lighting to be high frequency fittings with colour 84 tubes / lamps.

Fit new lay in grid type suspended ceiling complete with 1200 x 600 x 15mm Armstrong Tatra ceiling tiles (Ref: 0952M, white).

Relamp existing off-sales lighting, repair or replace existing fittings as required.

HAVANT BOROUGH COUNCIL
- 6 MAY 2010
RECEIVED

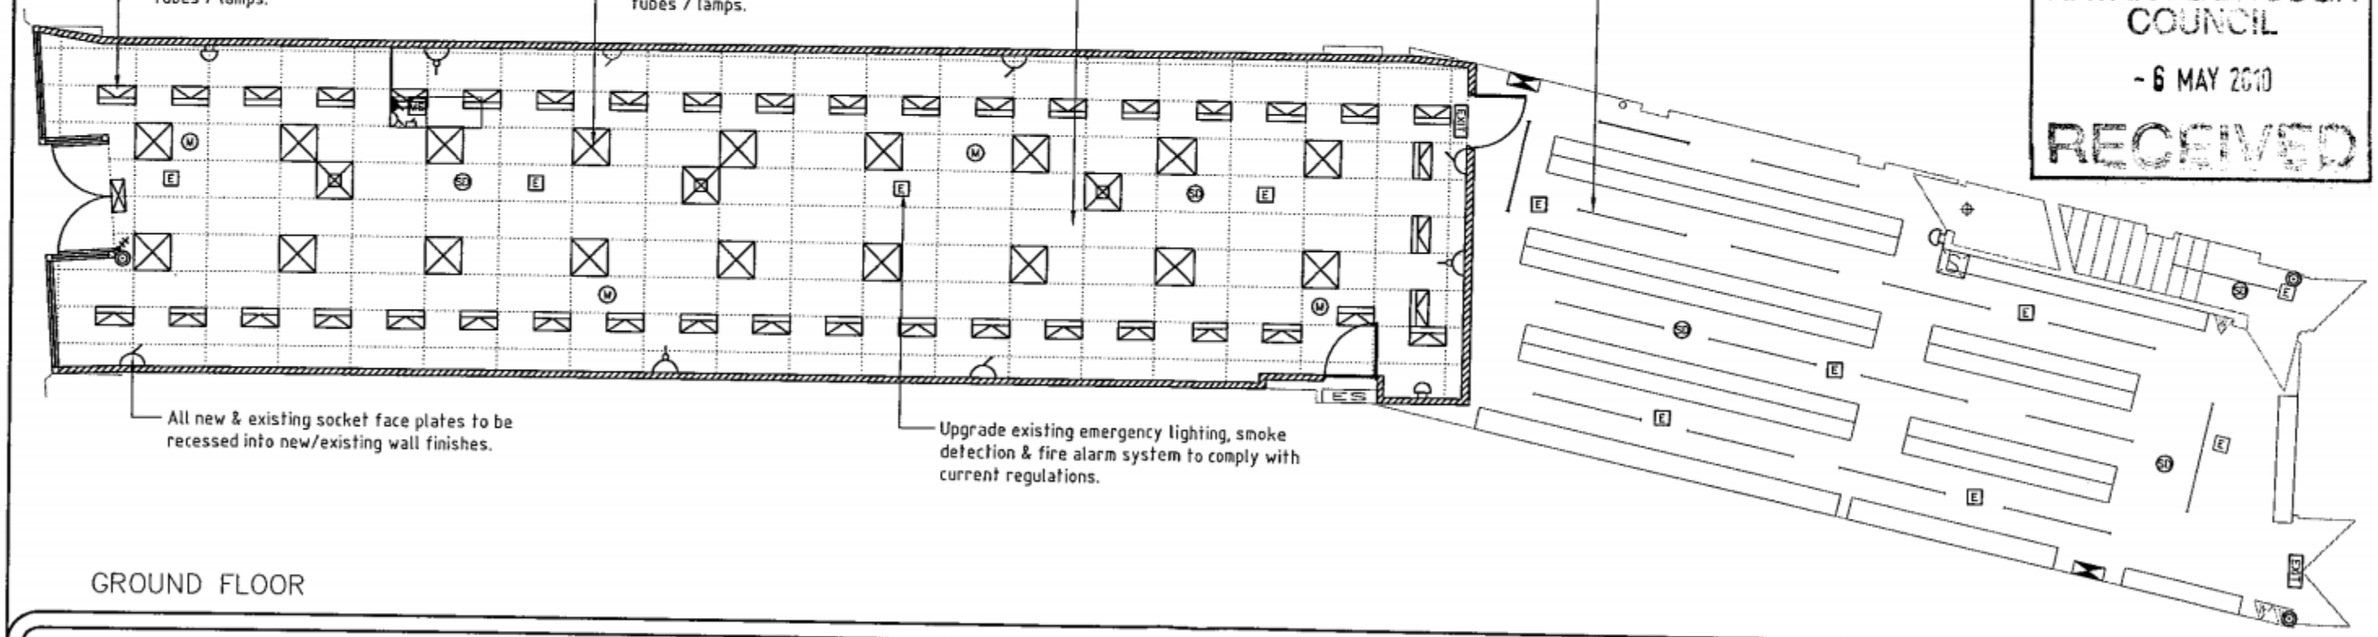

All new & existing socket face plates to be recessed into new/existing wall finishes.

Upgrade existing emergency lighting, smoke detection & fire alarm system to comply with current regulations.

GROUND FLOOR

Shoe Zone

Shoe Zone Ltd,
Haramead Business Centre,
Humberstone Road, Leicester, LE1 2LH

Tel : 0116 222 3000
Fax : 0116 222 3001
www.shoezone.net

REVISIONS

A	-	-	-

ADDRESS

290 LONDON ROAD
WATERLOOVILLE
HANTS
PO7 7DS

BRANCH: WATERLOOVILLE 1631

TITLE: ELECTRICAL

PAPER	DRAWING NUMBER	DATE	REV
A3	10/1631/007	31.03.10	-
SCALE	DRAWN BY	CHECKED & APPROVED BY	
1:100	VLT		