

SEE DRAWING NO. 2908/102A FOR FLOOR PLANS

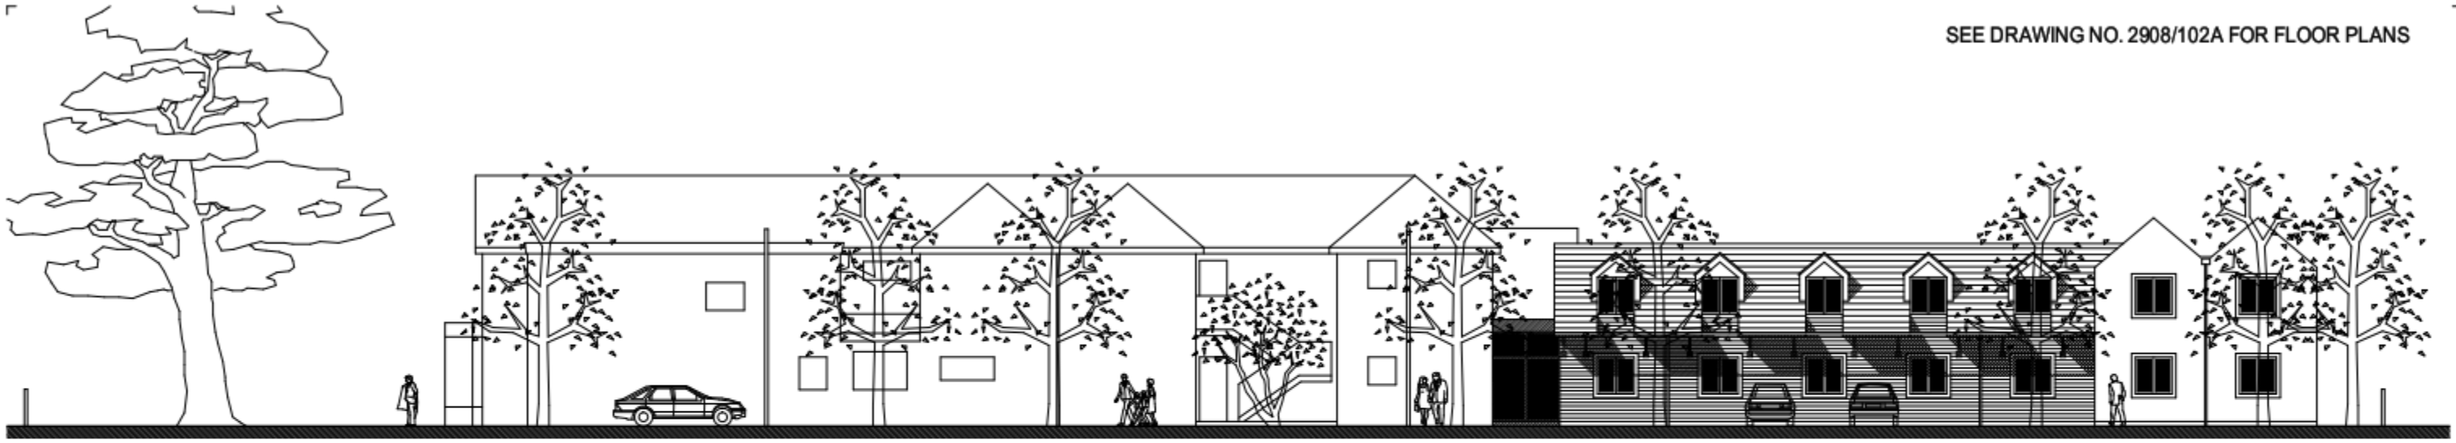


North-West Elevation




South-East Elevation

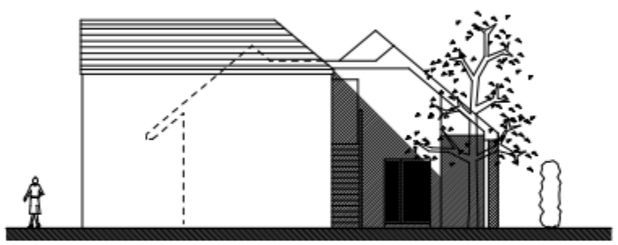

South-West Elevation

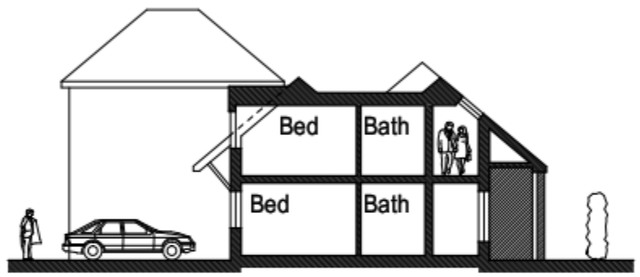

Section A-A

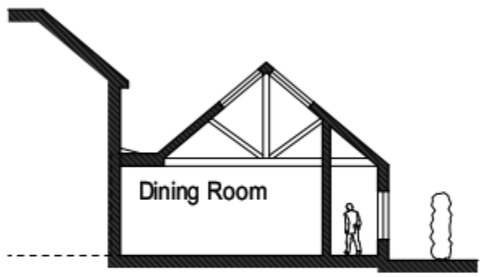

Section B-B

0 2 4 6 8 10m

A- Extension redesigned in response to Planners comments. 17-08-10

revisions | date

This drawing is the copyright of the Architect and must not be reproduced without permission, except by the Local Planning Authority for planning purposes.

Figured dimensions to be taken in preference to scaled.
Dimensions to be checked on site before work commences.
No deviation from this drawing will be permitted without the prior written consent of the Architect.
Ground floor slab/foundations, structure, etc., and all work below ground is shown provisionally and inspection of ground conditions is essential, prior to work commencing.
Reassessment is essential when the ground conditions are apparent and redesign may be necessary in the light of soil conditions found.
The responsibility for establishing the soil and subsoil conditions rests with the Contractor.

drawing: OUTLINE ELEVATIONS & SECTIONS

project: PROPOSED EXTENSION TO JINGLES HOTEL
77 HORNDEAN ROAD, EMSWORTH
HAMPSHIRE PO10 7PU

drawing no.	rev.	date	scale(s)	sheet size
2908/103	A	AUG 2010	1:200	A3

client: MR. R. SAHOTA

Jeffrey Douglas Chartered Architect
134 Havant Road • Hayling Island • Hampshire • PO11 0LJ
Tel: (023) 9246 8888 • E-mail: jd@jeffreydouglas.co.uk