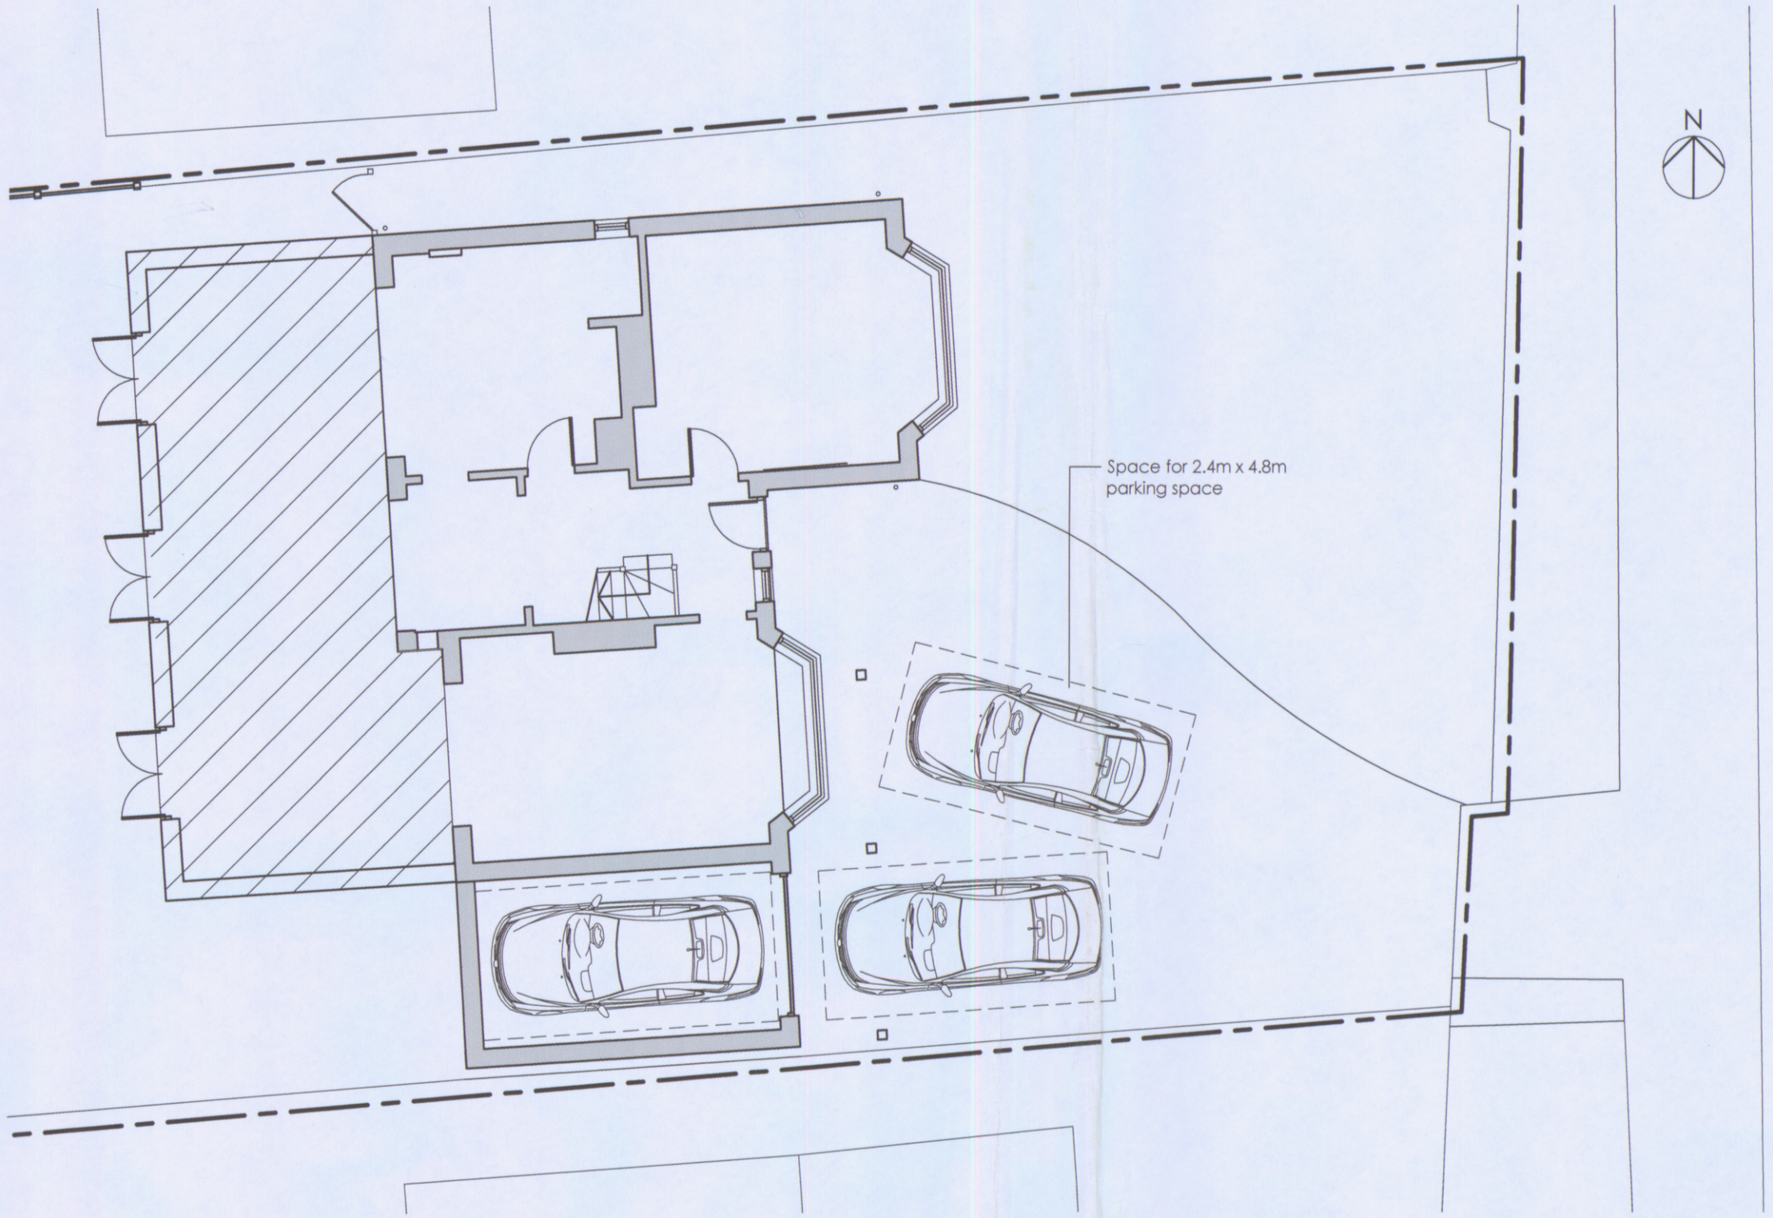


1:100 scale

0 1m 2m 3m 5m 10m

Site Plan
(Scale 1:100)

Amended Plans
10/71313/001

DIMENSIONS TO BE CHECKED ON SITE

Location Plan

NOTES

SCALING ONLY FOR LOCAL AUTHORITY PURPOSES

B.O.H. PERMIT

HAVANT BOROUGH COUNCIL
01 APR 2010
RECEIVED

Revision	Description	Date	Drawn	Checked
P1	Issued for Planning Permission	30.03.10	PR	

Project :
Proposed Rear & Side Extension
At 18 Crookhorn Lane, Waterlooville

Drawing Title :
Site Plan

Drawn By	Date	Checked By	Date	Approved By	Date
PR	March 10				

Drawing No.	Revision:	Scale:
09 | 111 | 03	P1	As Shown

APPROVAL ☐ INFORMATION ☐ TENDER ☐ CONTRACT ☐ CONSTRUCTION ☐