
Bernie Harverson
arboricultural consultant

project	**7 First Avenue Denvilles Havant**
client	**Mr N Weaver**
title	**Tree Protection Plan**
dwg	**BJH 03/04**
scale	**1:200 @ A3**
date	**July 2025**
job	**1423**
drawn by	**bjh**

10 Southleigh Grove, Hayling Island,
Hampshire PO11 0SH
07875 520881
berniehaverson@gmail.com

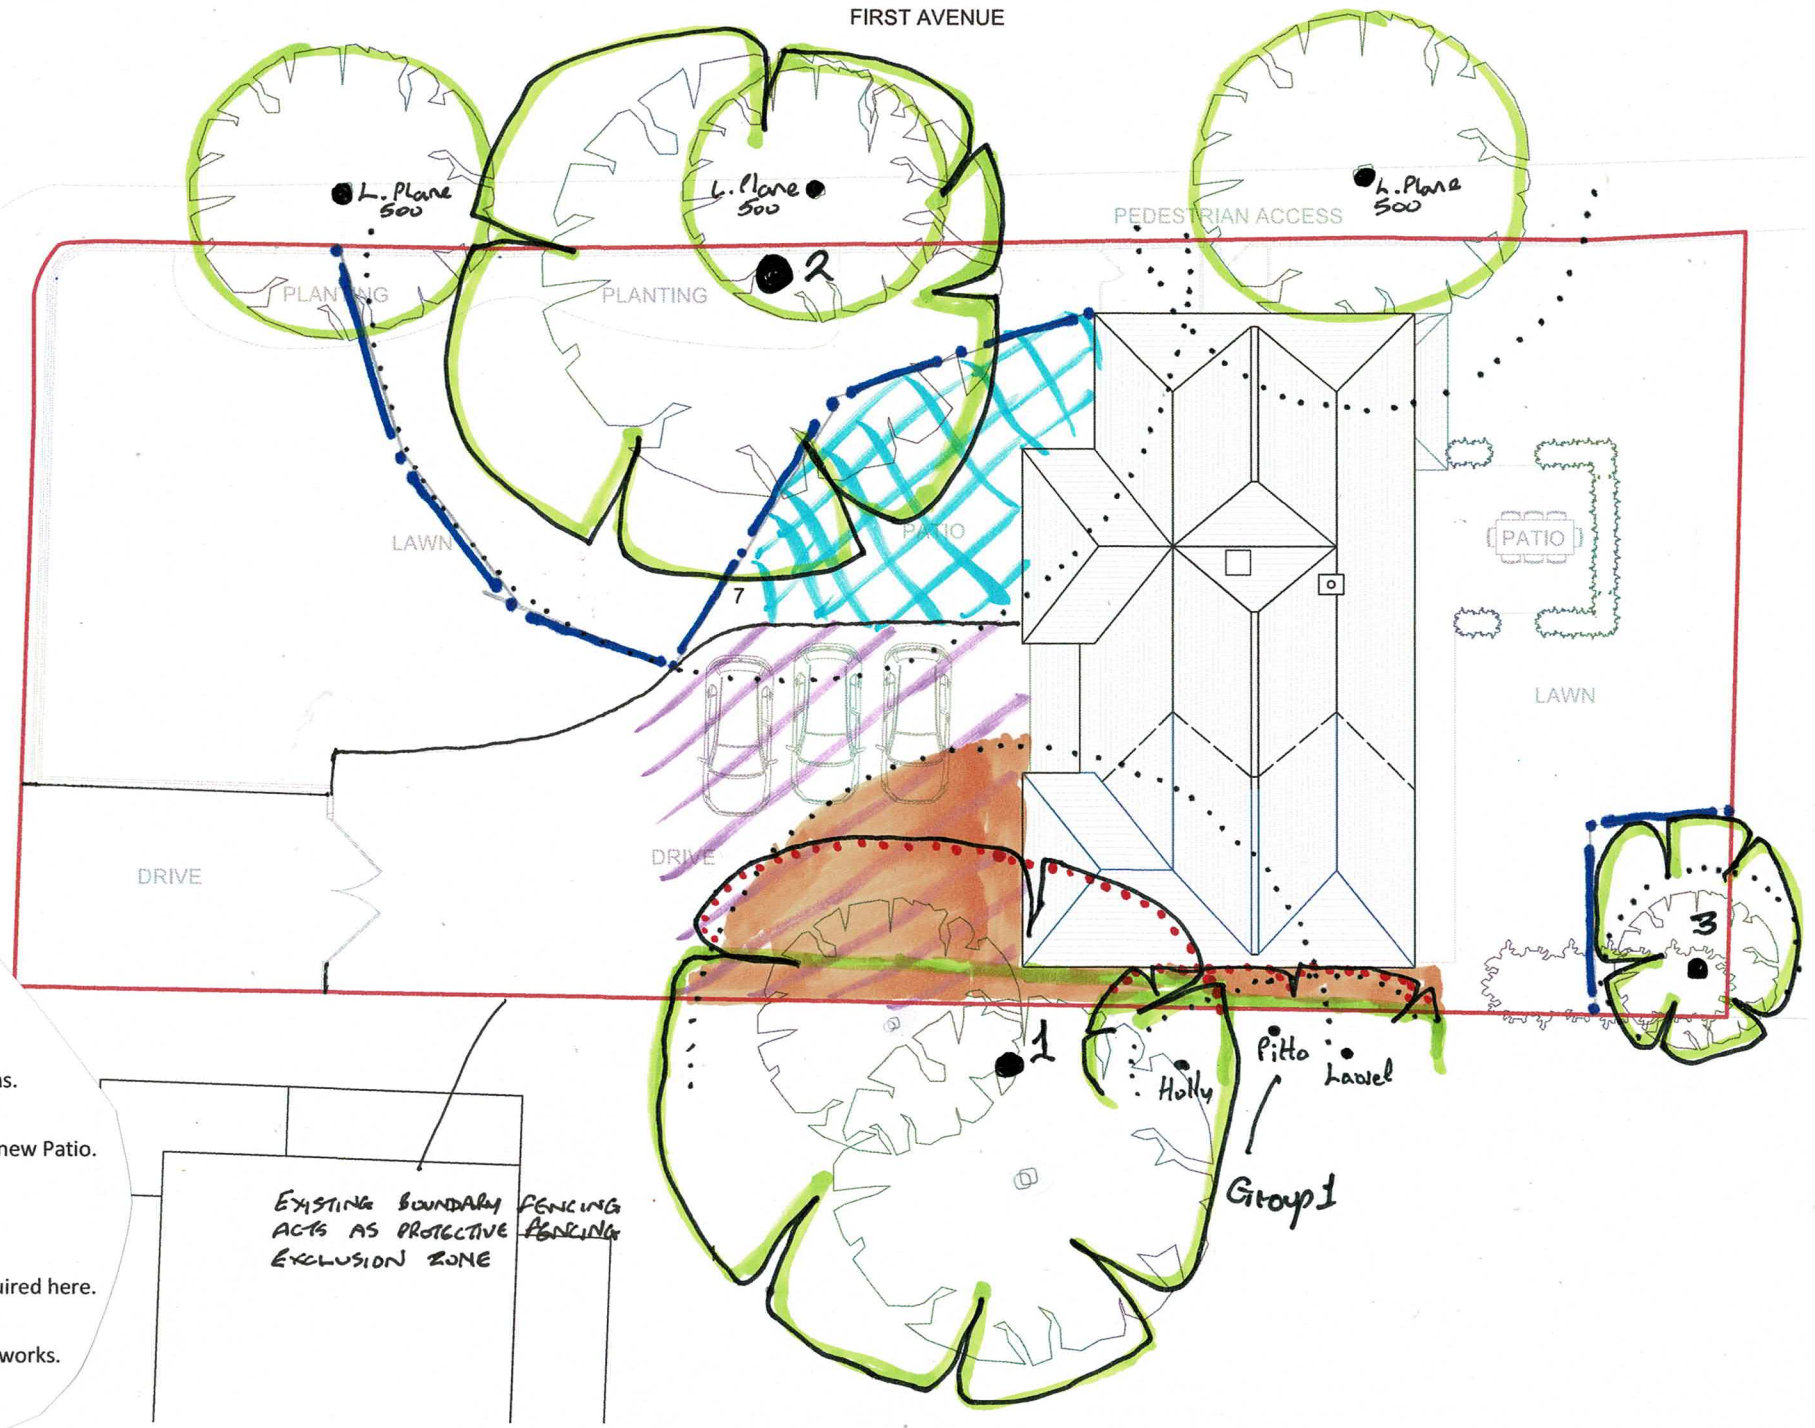

Key:

= Trees which will be retained and fully protected.

= Trees which cannot be retained with this layout.

= Radial Root Protection Zone in accordance with Section 6.2 of BS5837.

= Protective Fencing to be 'Fit For Purpose' as per BS5837 recommendations.

= Suspended Wooden Decking or No Dig Porous Surfacing required for the new Patio.

= No Dig Porous Surfacing required for the new driveway.

= Ground Protection Measures to Section 6.2.3.3. standards of BS5837 required here.

= Pruning back of overhanging branches required to facilitate development works.

PLANNING

Revisions:			
	P2	Issued to Client for Comment	07/03/2025
	P3	Issued to Client for Comment	14/03/2025
	A	Issued to Local Planning Authority	24/03/2025

PROJECT: **7 First Avenue, Havant**

SHEET: **Site Plan as Proposed**

DRAWING NO: **A1021 111** REV: **A**

SCALE: **1:200** DATE: **Jan 2025**

0 1 2 3 4 5 M

This drawing is ©copyright Styles Architecture 2025. No dimensions to be scaled from this drawing except for planning purposes

STYLES ARCHITECTURE
vicki@styles-architecture.co.uk