This drawing is the copyright of Small Architecture Ltd. The contractor is to check all site dimensions and levels before work starts. This drawing must be read with and checked against all structural and other specialist drawings, specification and bills of quantities. Notify architect of any discrepancies. The contractor is to comply with all current British Standards and Building Regulations whether or not specifically stated on these drawings.

Notes

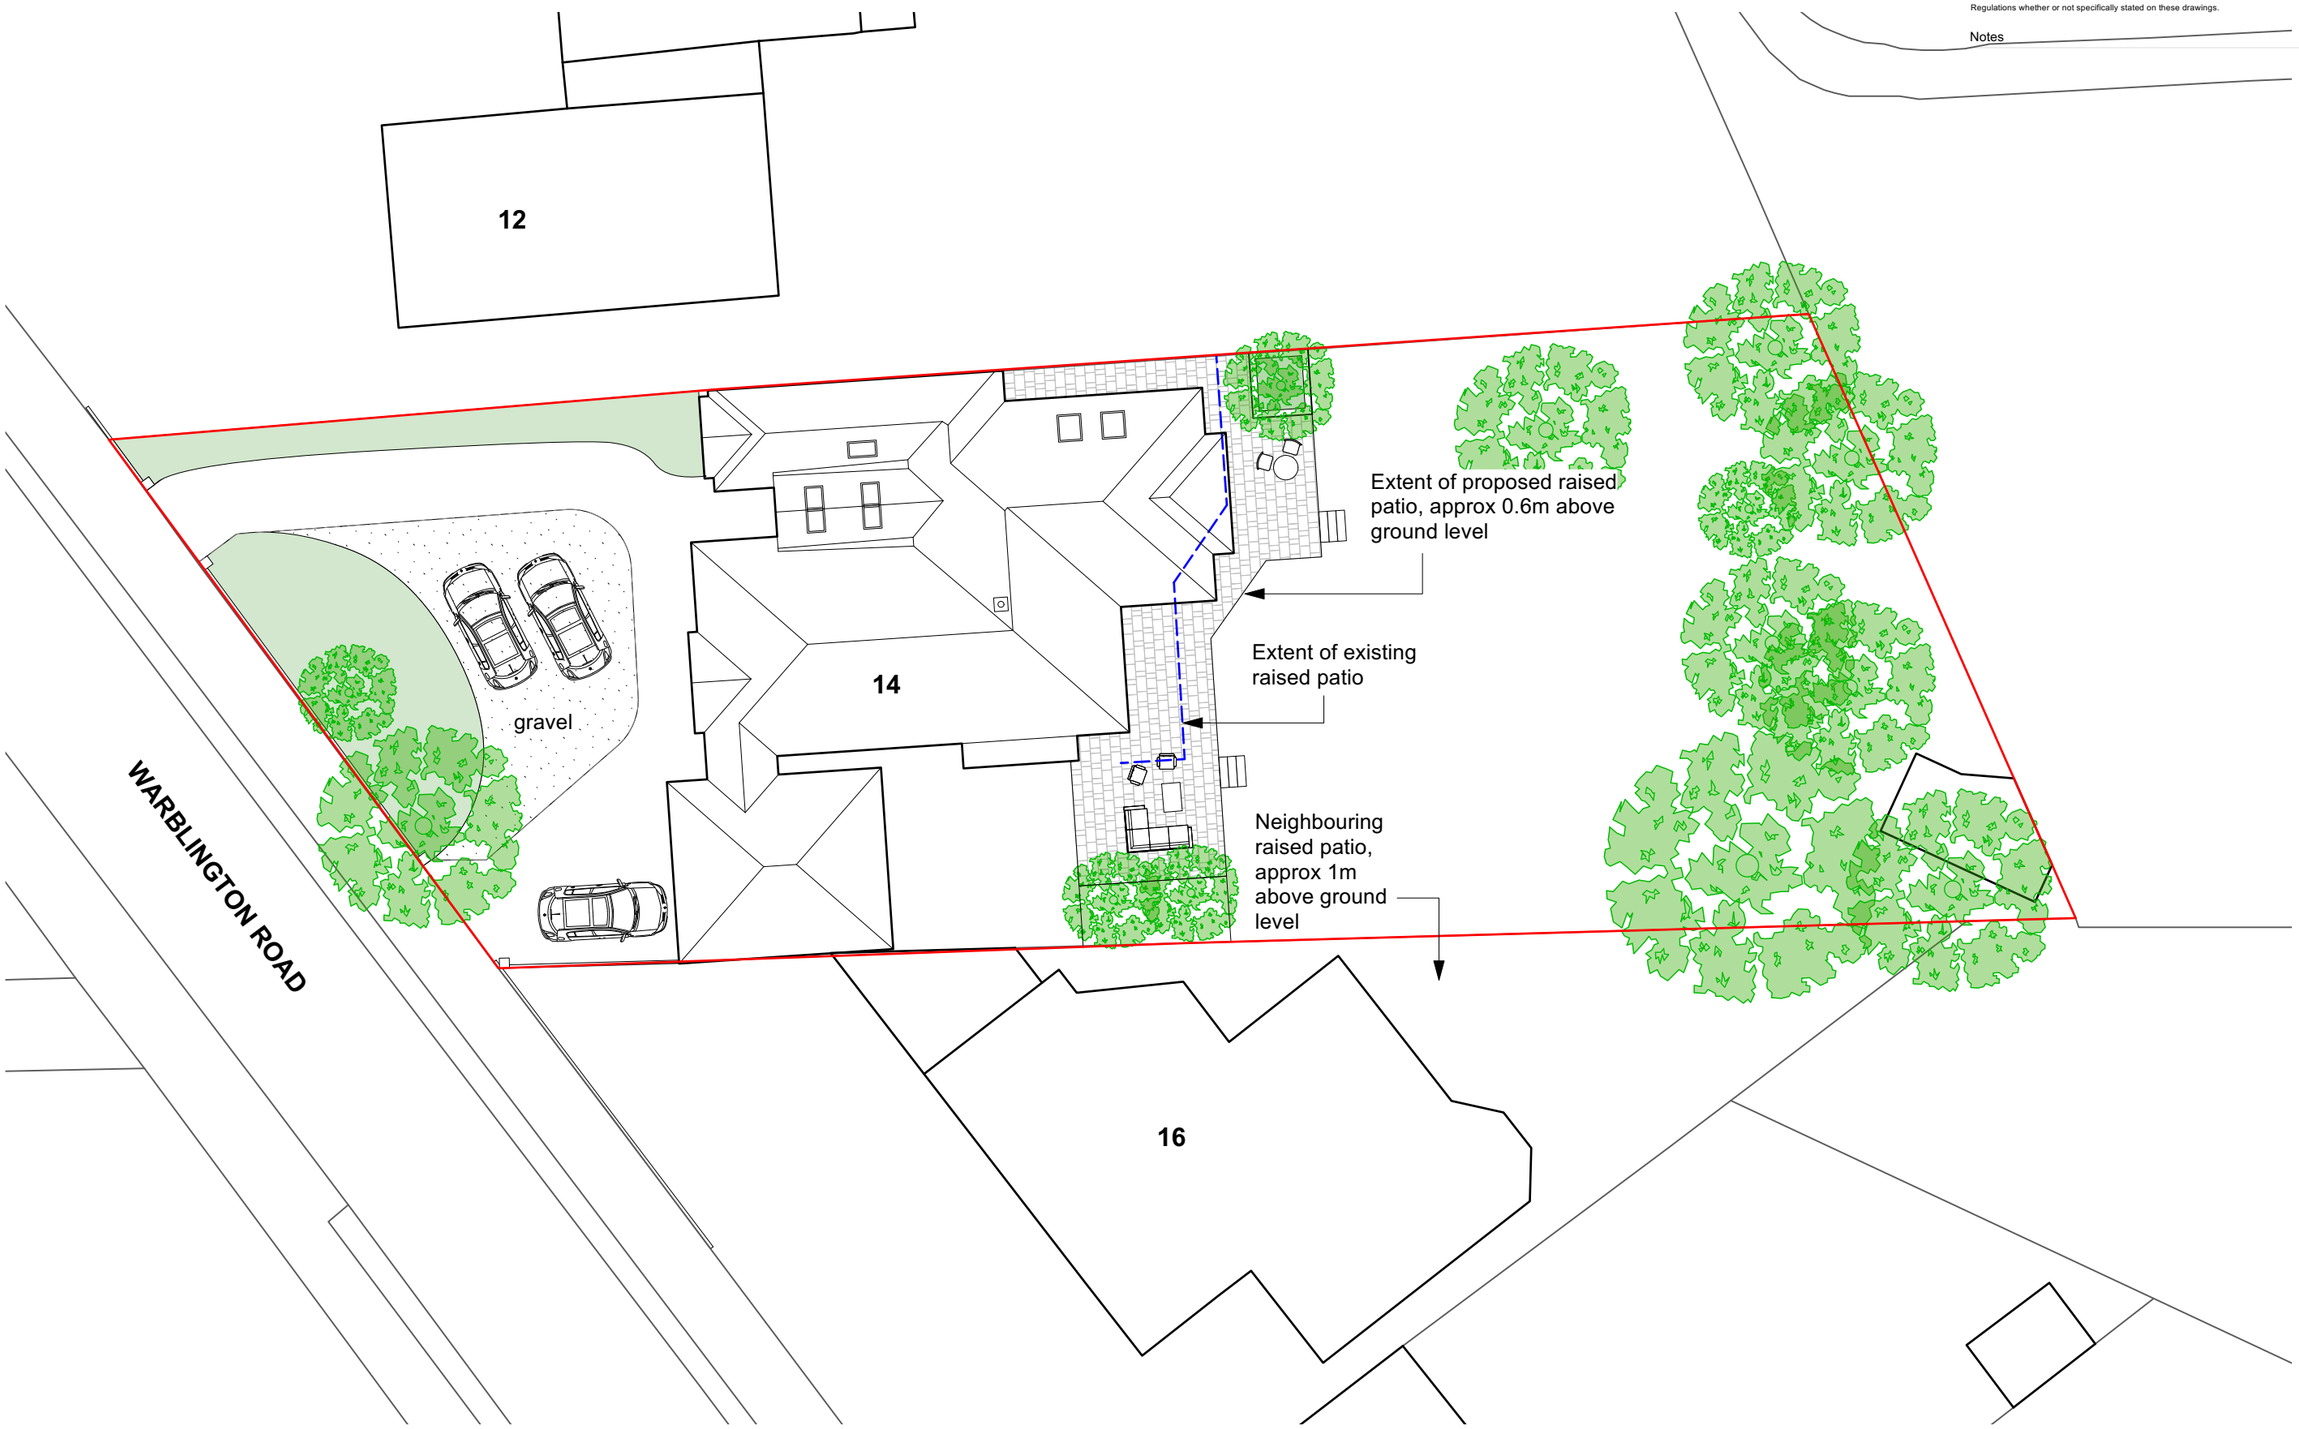

small architecture

T 01962 863392
M 07952 582067
E hello@smallarchitecture.co.uk
W smallarchitecture.co.uk

8 Abbey Hill Road
Winchester
Hampshire
SO23 7AT

Project
14 Warblington Road
Emsworth

Drawing
Proposed site plan

Drawing number
24005/08

Revision
P1

Status
Planning

Date
July 2025

Scale
1:200 @ A3

Copyright ©

0 4 6 8 10 12M