Boundary line

1:100

0 1 2 3 4 5 6 7 8m

LEGEND

- Existing wall
- Existing wall to be demolished
- 300mm Proposed wall - External
- 130mm Proposed wall - Internal

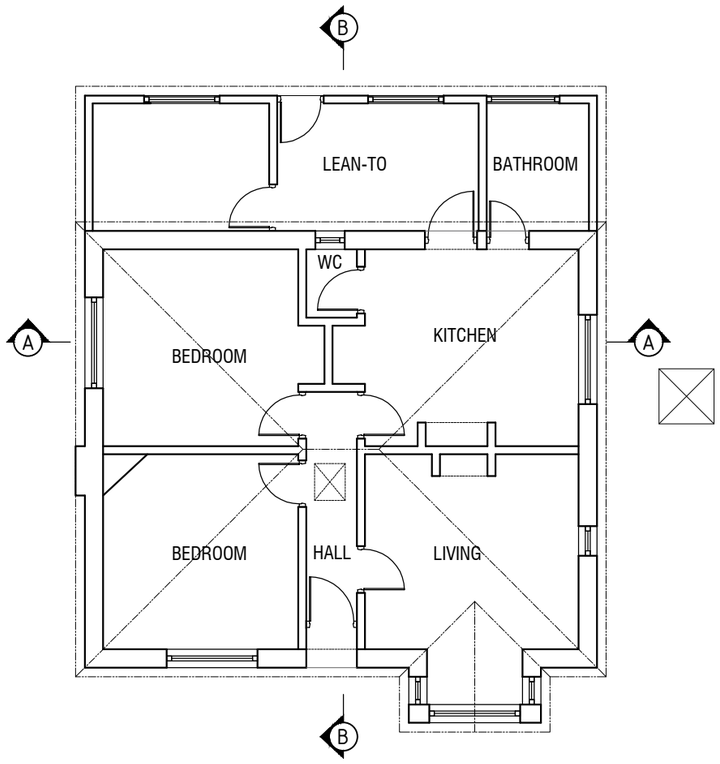

EXISTING GROUND FLOOR PLAN

Scale 1:100

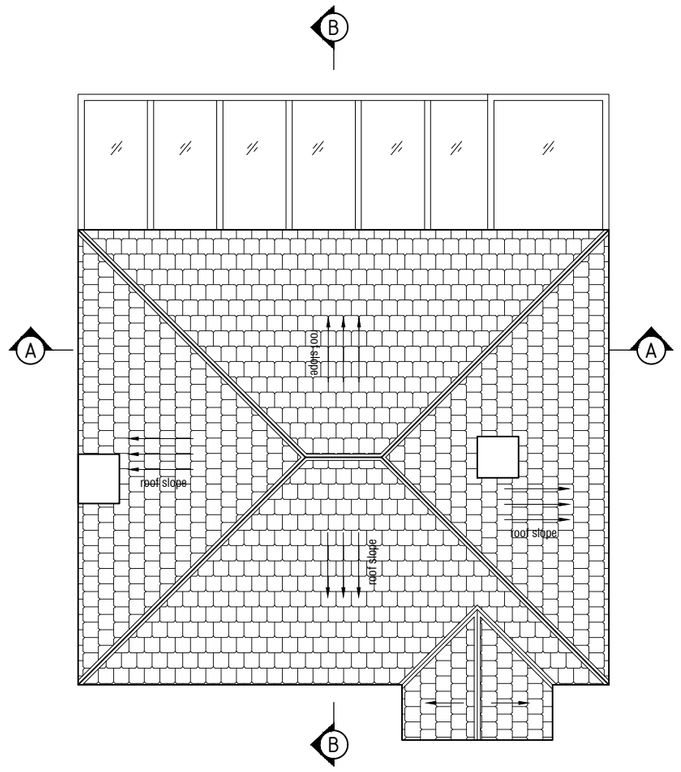

EXISTING FIRST FLOOR PLAN

Scale 1:100

LYONDALE PLANNING & DESIGN
CROWN HOUSE, HOME GARDENS
DARTFORD, KENT, DA1 1DZ

Client : Mr H Tu

Project : 19 PARK LANE,
BEDHAMPTON,
HAVANT,
PO9 3HG

Title : Existing Floor Plans

Stage : PLANNING DRAWINGS

Drawing Number : Y2440/2025-A10 | Rev Number : -

Date : 2025.08.11 | Paper Size : A3