Front Elevation

Side Elevation

Side Elevation

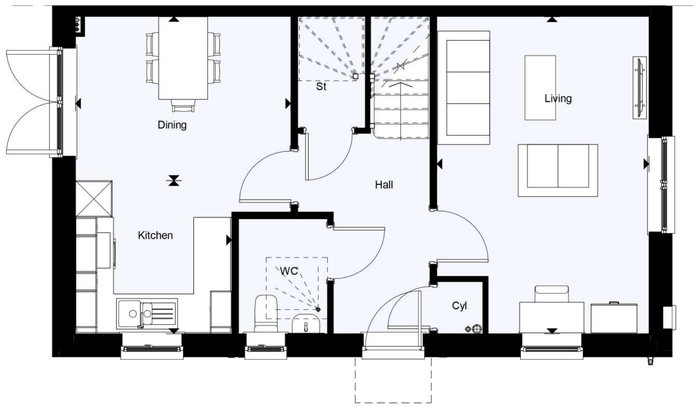

Ground Floor Plan

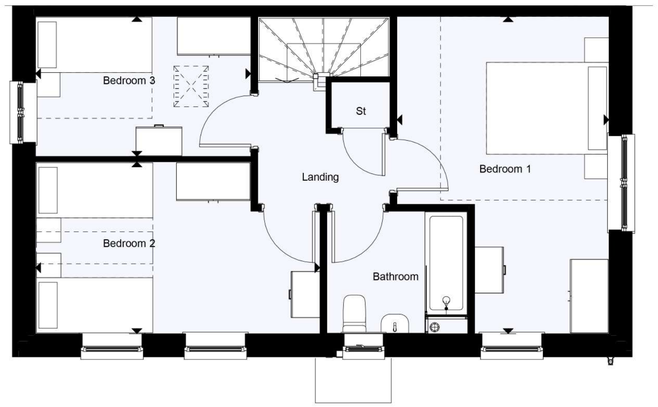

First Floor Plan

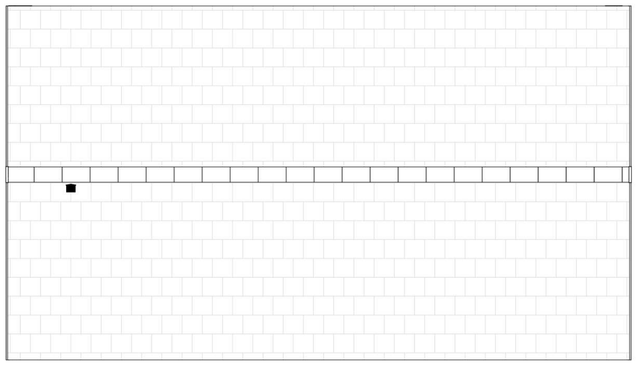

Roof Plan

NOTES
ERRORS AND OMISSIONS TO BE REPORTED TO THE ARCHITECT.
THIS DRAWING IS COPYRIGHT.

REVISIONS

A	Planning Issue	31/07/2025

Note: Coloured elevations are indicative only. For detailed material specification, please refer to dwelling materials layout 6087-1150.

PLOT No.	
As Drawn	9,
Handed	7, 26, 39

Level	**Area sqm**	**Area sqft**
Ground Floor GIA	49	530
First Floor GIA	49	530
Total GIA	98	1060

Ground Floor NIA	48	522
First Floor NIA	48	522
Total NIA	97	1044

NDSS Storage:	2.73m²

0m 1m 2m 3m 4m

SCALE 1:50 @ A1

EDGINGTONS ARCHITECTS
meridian house | 2 russell street | windsor | berkshire | SL4 1HQ
t: +44 (0)1753 857092 | e: mail@edgingtons.co.uk
web: http://www.edgingtons.co.uk

Stonebond Properties (Guildford) Limited

Former SSE Offices

Bartons Road, Havant

House Type M3.13 - Option 2

Floor Plans and Elevations

PROJECT STATUS	Planning		
SCALE (A1)	1 : 50		
DATE	09/07/25	DRAWN	AG
JOB No.	6087	DWG No.	1257 REV. A