Boundary line

1:100

0 1 2 3 4 5 6 7 8m

EXISTING FRONT ELEVATION
Scale 1:100

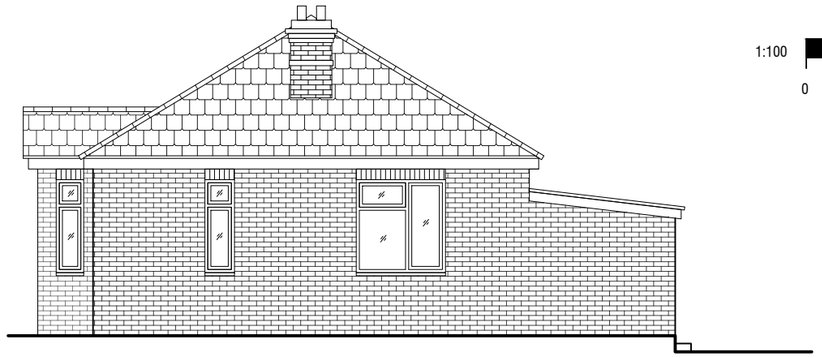

EXISTING SIDE ELEVATION
Scale 1:100

EXISTING REAR ELEVATION
Scale 1:100

EXISTING SIDE ELEVATION
Scale 1:100

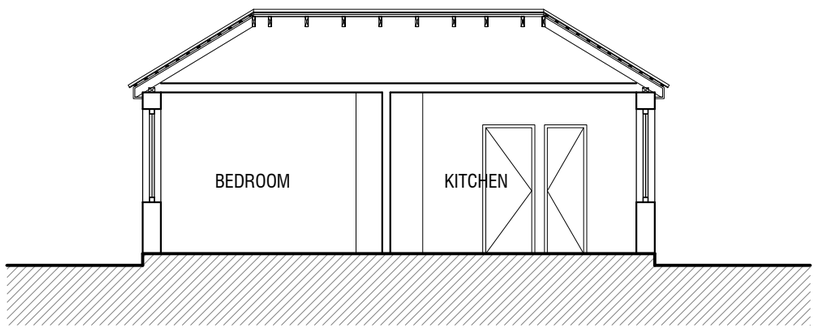

EXISTING SECTION A-A
Scale 1:100

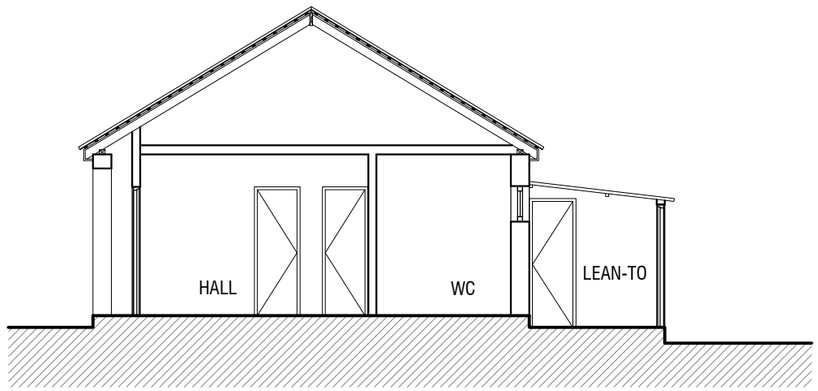

EXISTING SECTION B-B
Scale 1:100

LYONDALE PLANNING & DESIGN
CROWN HOUSE, HOME GARDENS
DARTFORD, KENT, DA1 1DZ

Client : Mr H Tu

Project : 19 PARK LANE, BEDHAMPTON, HAVANT, PO9 3HG

Title : Existing Elevations and Sections

Stage : PLANNING DRAWINGS

Drawing Number : Y2440/2025-A11 | Rev Number : -

Date : 2025.08.11 | Paper Size : A3