A3

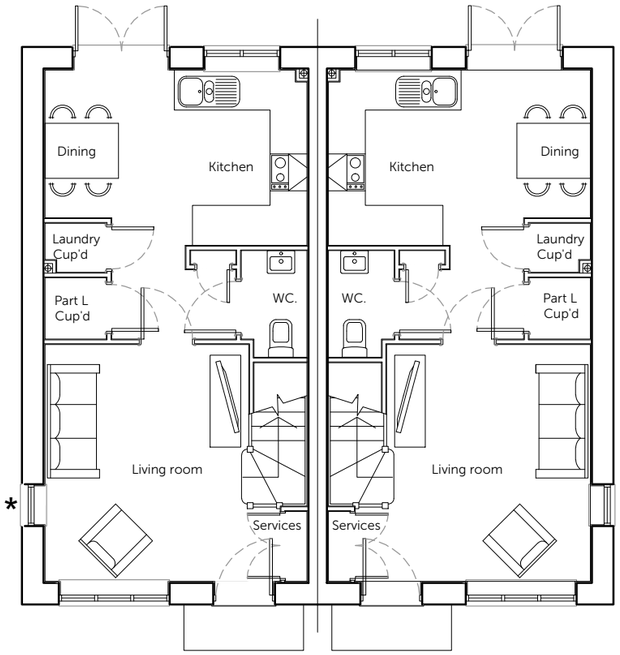

Ground Floor Plan

* window omitted to plot 28

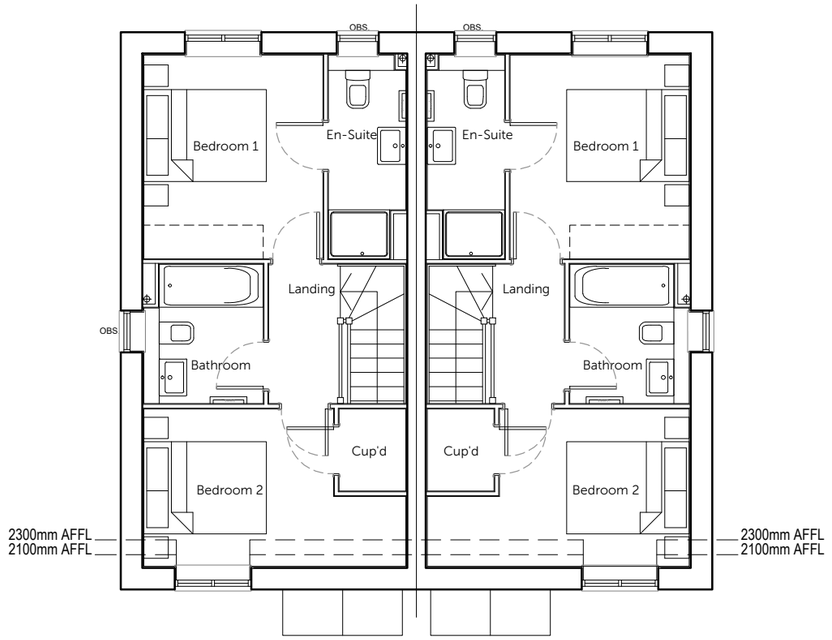

First Floor Plan

House Type	Variation	Option
2.1		
Bedrooms	**Persons**	
2	4	
Sq.ft	**Sq.m**	
780	72.48	

PLOT No.
As Drawn - 16-17, 18-19, 28-29
Handed -

scale 1:100

0 2m 4m 6m

Romsey T:01794 367703
Portishead T:01275 407000
London T:01794 367703

www.thrivearchitects.co.uk

Rev	Description	Date	Au	Ch
A	Planning Issue	19.07.24	MS	
B	Internal updates.	24.10.24	CMI	
C	External walls updated to 350mm, elevations amended accordingly.	11.11.24	MS	
D	Location of sink and toilet in En-Suite updated.	15.04.25	CJB	

This drawing is the copyright of Thrive Architects Ltd ©. All rights reserved. Ordnance Survey Data © Crown Copyright. All rights reserved. Licence No. 100007359. Permission is granted to scale from this drawing for the purposes of **Local Authority Planning Applications only**. For all other purposes DO NOT scale from this drawing. Contractors, sub-contractors and suppliers are to check all relevant dimensions and levels of the site and building before commencing any shop drawings or building work. Any discrepancies should be recorded to the Architect. Where applicable this drawing is to be read in conjunction with the Consultants' drawings / Clients' Construction Specification.

Project	**Bedhampton Phase 2**		
Drawing	**House Type 2.1 (Block of 2) Floor Plans**		
Client	**Bargate Homes**		
Job no.	**BARG230421**	Date	**March 2024**
Dwg no.	**HT.2.1(2blk).p**	Rev.	**D**
Author	**CH** Checker	Scale	**1:100 at A3**
Status	PLANNING	Office	**Romsey**
Client ref.			

thrive. architects