HAVANT BOROUGH COUNCIL
13 NOV 2024
RECEIVED

NORTH ELEVATION

16 HIGHLAND ROAD, EMSWORTH

SCALE 1:50 @ A4 **PO10 7JN**
Robin Towers Design
robindtowers@gmail.com
Drawing No: 345·05

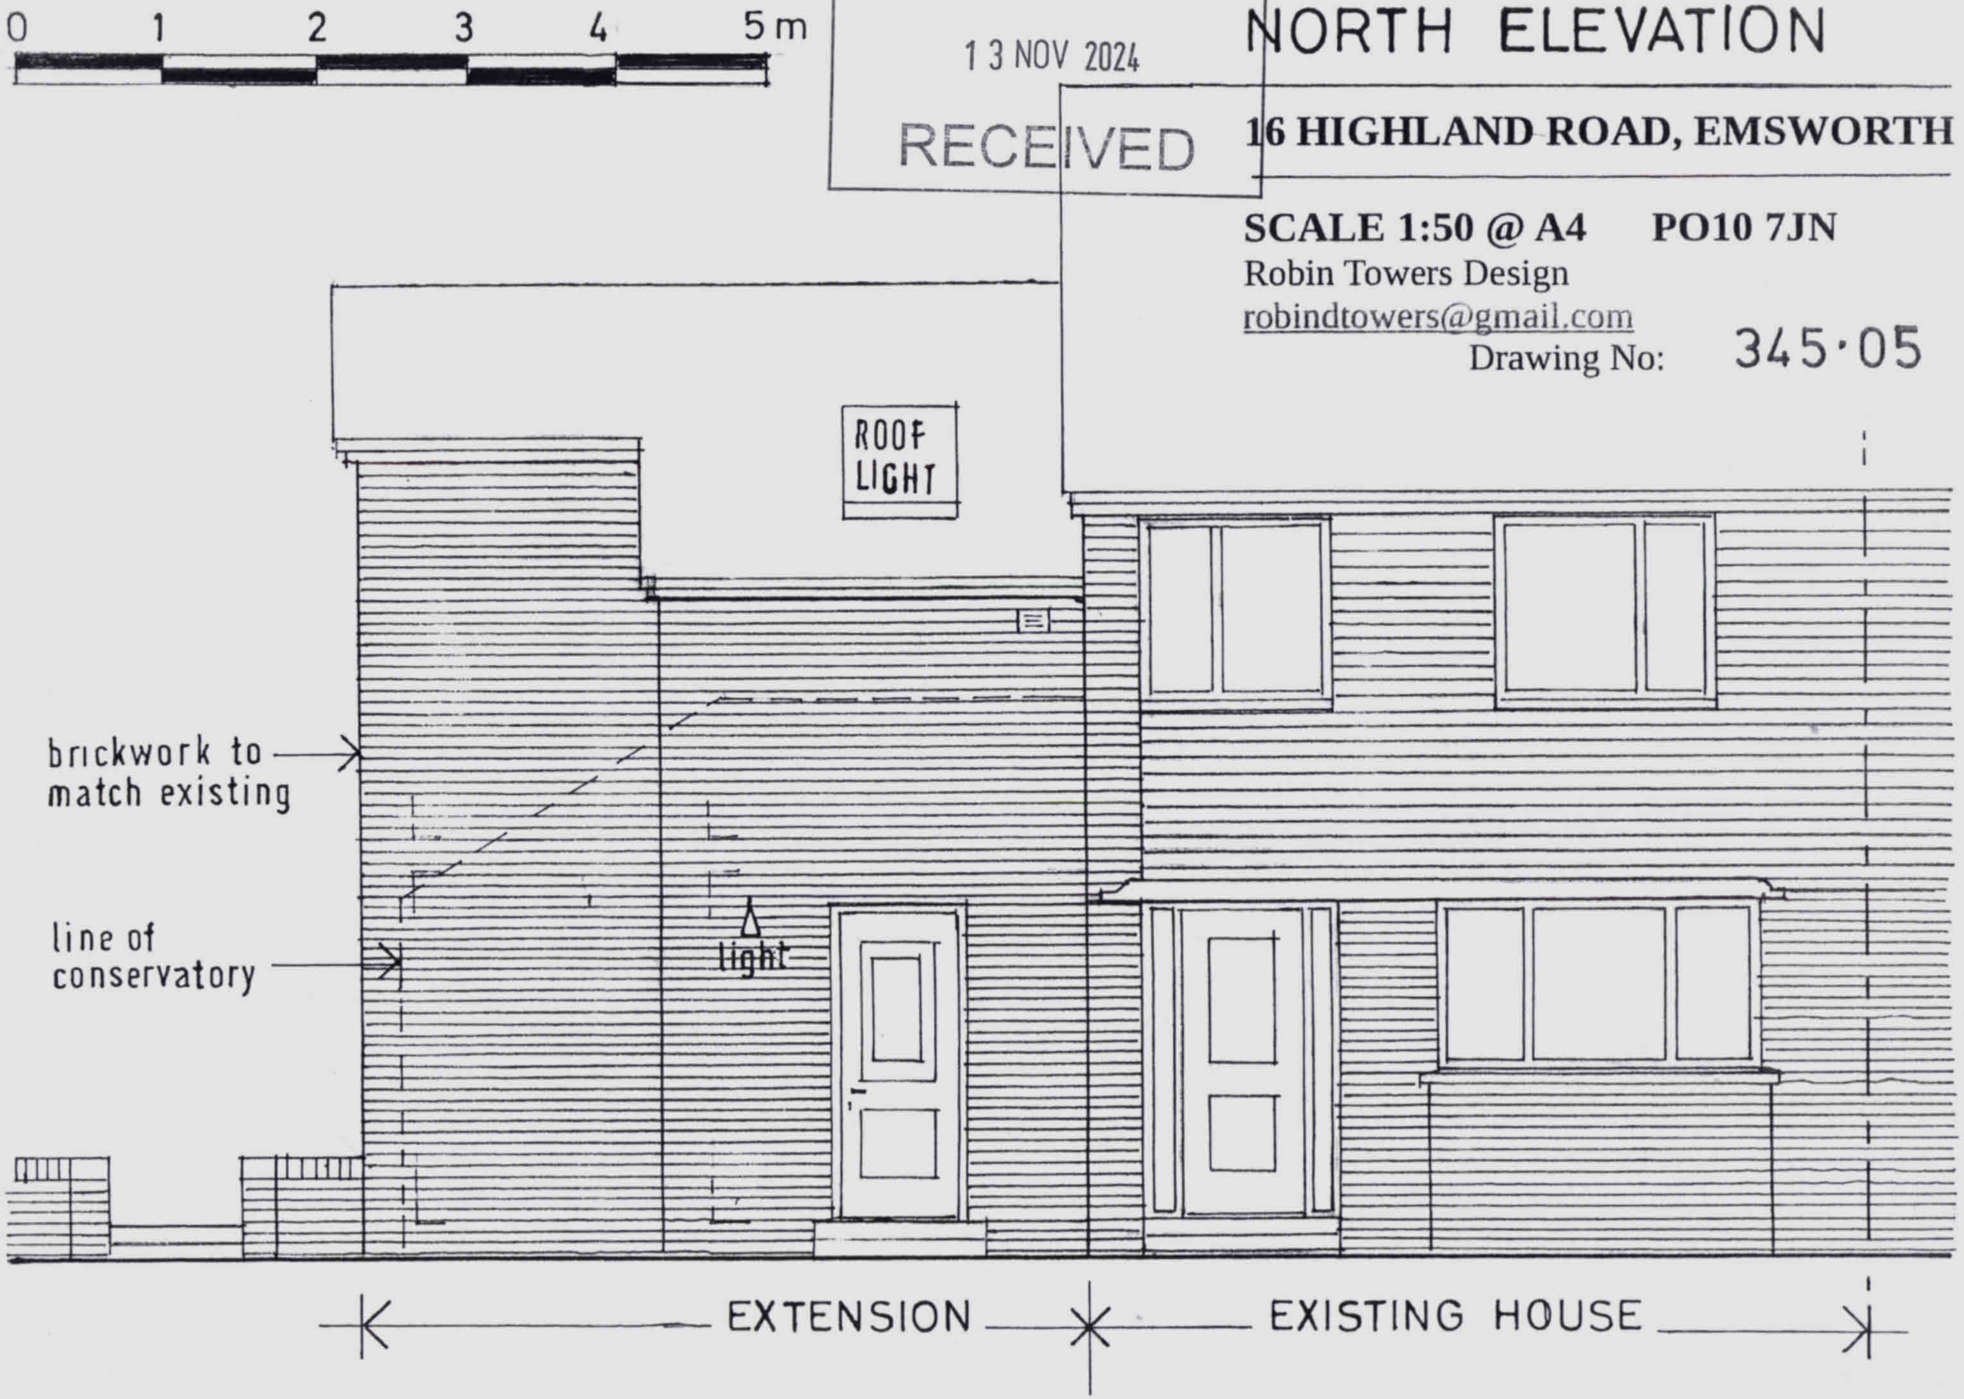
0 1 2 3 4 5 m
ROOF LIGHT
brickwork to match existing
line of conservatory
light
EXTENSION
EXISTING HOUSE