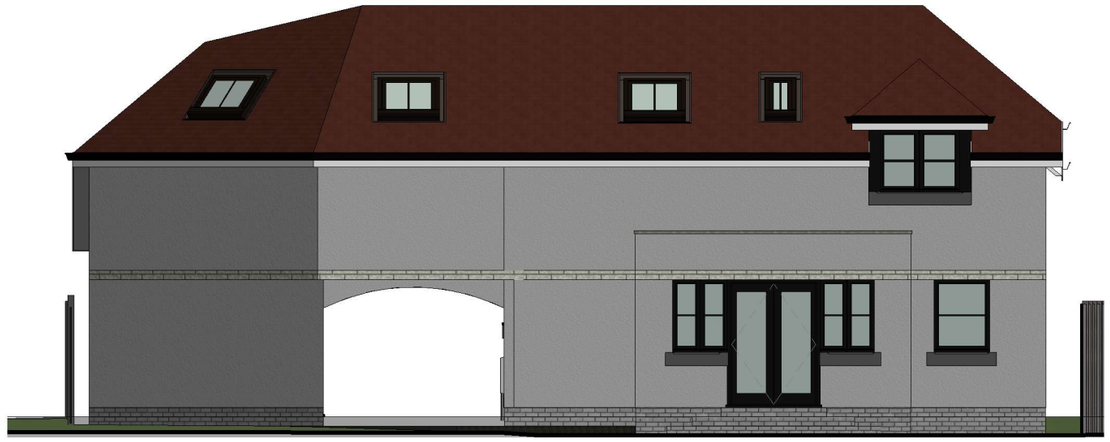

1 East Elevation
1 : 100

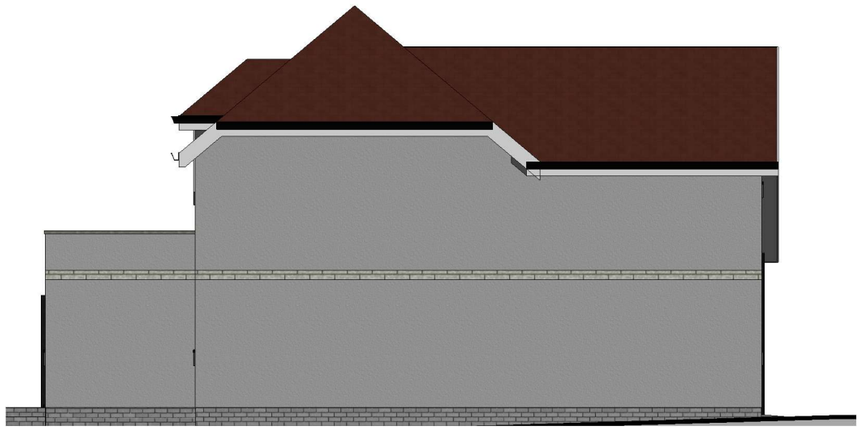

2 North Elevation
1 : 100

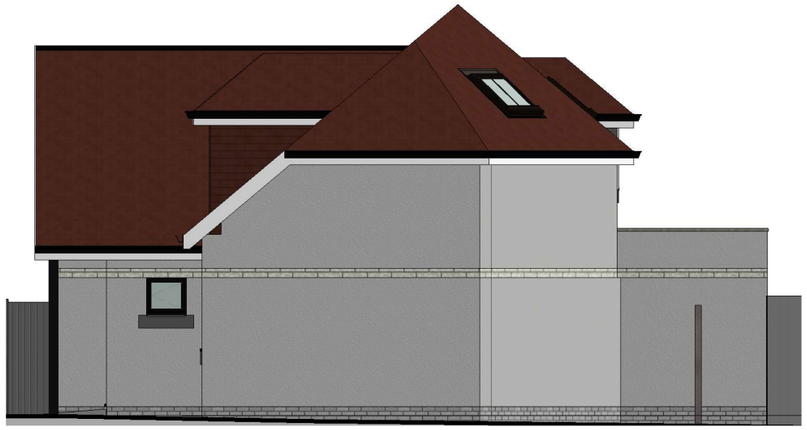

3 South Elevation
1 : 100

4 West Elevation
1 : 100

0m 2m 4m 6m 8m 10m

VISUAL SCALE 1:100 @ A3

IJ Murray Associates Ltd
www.ijma.co.uk

CIAT
CHARTERED PRACTICE

I J Murray Associates Ltd
200 Seafront
Hayling Island
Hampshire
PO11 9HR
Phone 07779 246915
e-mail ian@ijma.co.uk

These drawings are the property of IJ Murray Associates Ltd and should not be reproduced or used in any way without the permission of a Director of IJ Murray Associates Ltd

These drawings are for planning and, if specified, building regulation purposes only and are not for construction. All dimensions should be checked on site before work commences

Mr Cannell 108A
London Rd Widley

Proposed V1

Elevations

Project number	Project Number	A113	
Date	Issue Date		
Drawn by	Author		
Paper size	A3 (Print 100% no borders)	Scale	1 : 100

13/08/2025 10:59:08