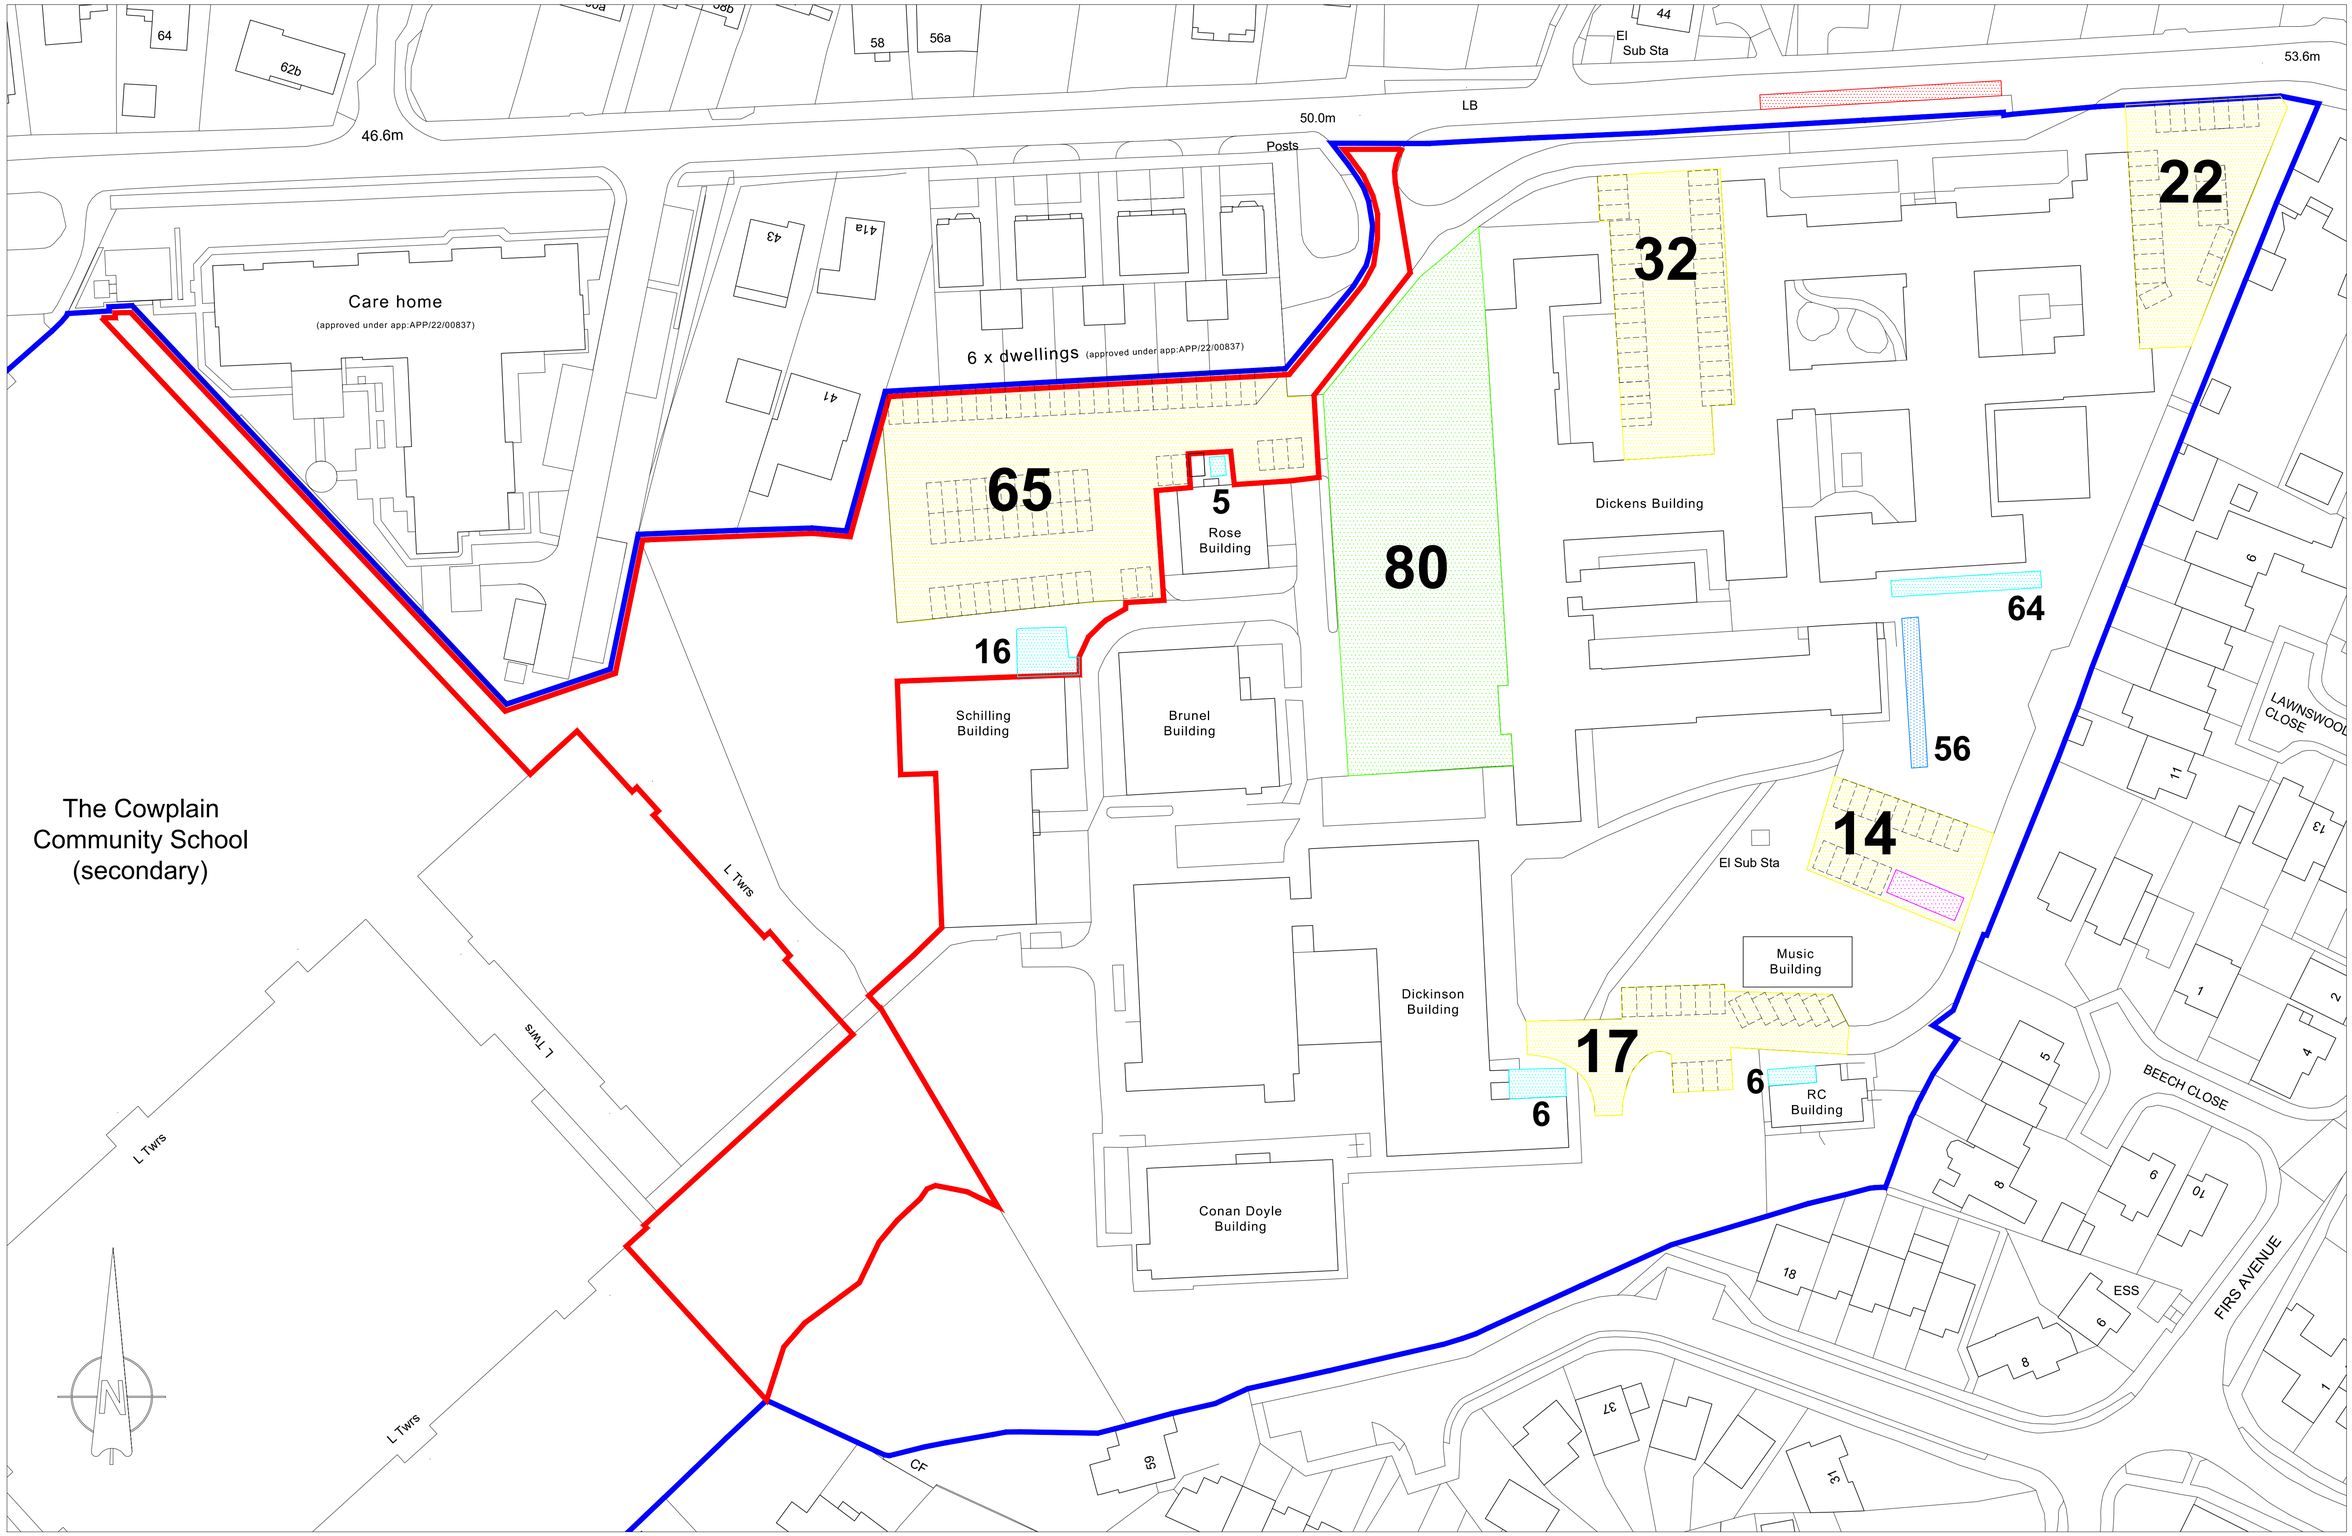


Existing site plan scale 1:500

10 0 10 20 30 40 50m
1:500

- Everyday school parking
- Overflow evening & community parking for events
- Bus stop
- Bike storage (open)
- Bike storage (covered)
- 2 x 8000 litre FEL (front end loader) bins and collection point

Total bikes = 153
Total car parking = 150
Total overflow parking = 80

Combined parking = 230

For: THE COWPLAIN SCHOOL	Title: EXISTING SITE PARKING, BINS & BIKE STORAGE PLAN		Office Tel: 01243 933732
Project: PROPOSED THEATRE BUILDING AT THE COWPLAIN SCHOOL HART PLAIN AVENUE, WATERLOOVILLE PO8 8RY	Date: April 2025	Drawn: JB	Email: admin@jb-architecturedesign.com
	Scale: 1:500 @ A1	Checked: -	Web: www.jb-architecturedesign.com
	Job Number: PL.809.25	Drawing Number: -27	Revision: C

JB architecture
JB ARCHITECTURE