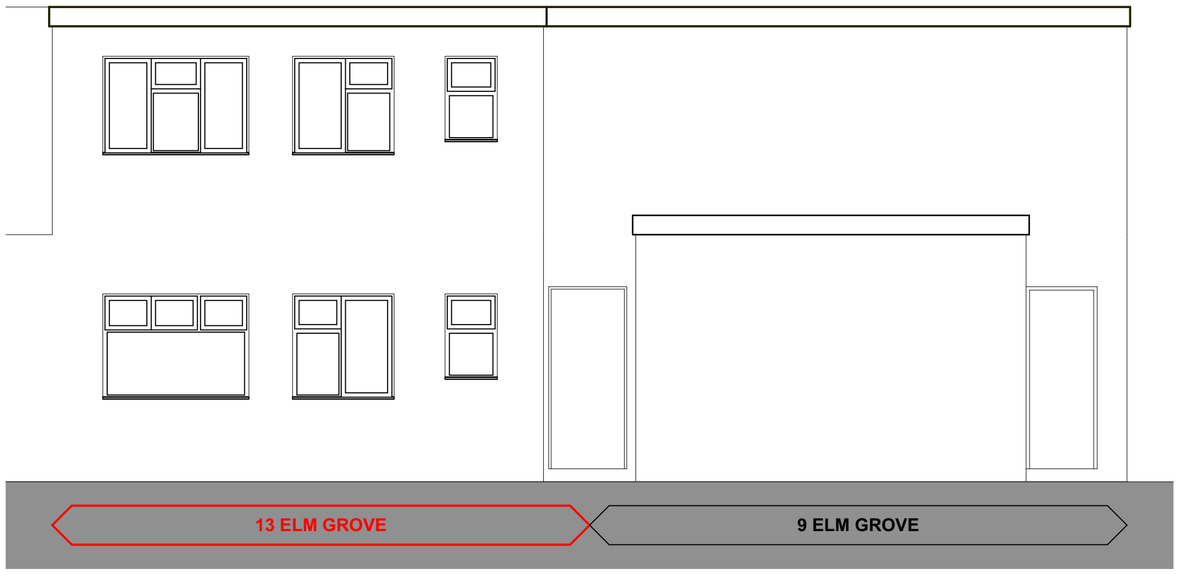

Existing and Proposed West Elevation 1:50

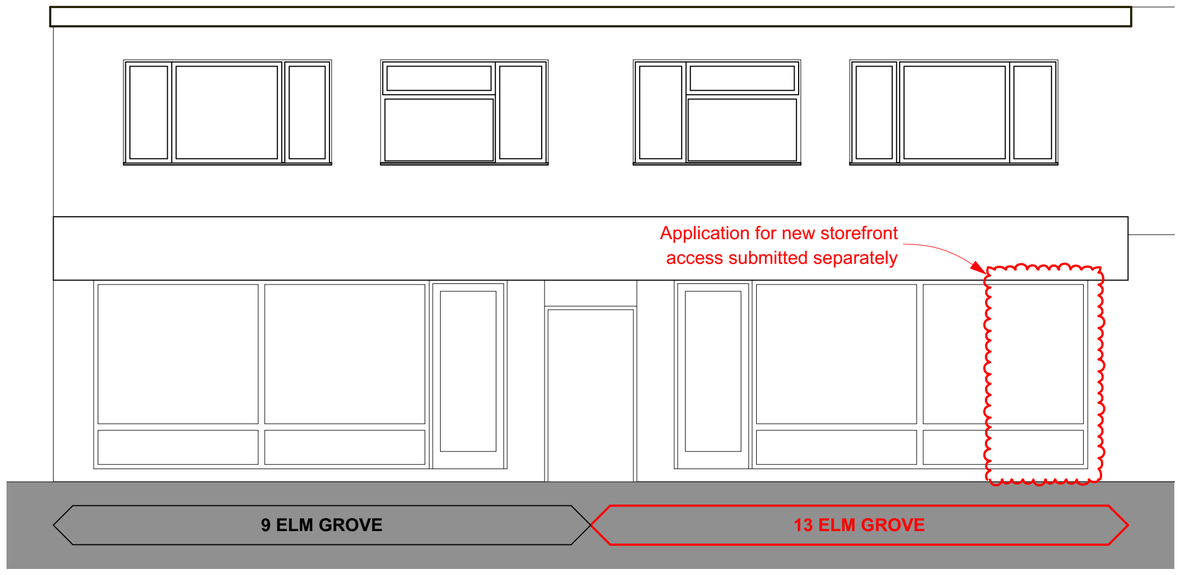

Existing and Proposed East Elevation 1:50

N

0 1 2 3 4 5

0 100mm @A2

revisions & notes:

RevID	ChID	Change Name	Date
A	Ch-02	Development Drawings	24/07/2025
B	Ch-03	For Planning	06/08/2025

Note: All dimensions to be checked on site by the contractor before fabrication and erection. Figured dimensions to be taken in preference to scaled dimensions. This drawing is the copyright of the architects and must not be reproduced or used without their express consent, except for the purposes of a planning application. Electronic issue of this drawing to be confirmed by paper hard copy only.

project: Ms K Salisbury
13 Elm Grove
Hayling Island

drawing name: Elevation
status: PLANNING
date: June 2025
scale: 1:50 @ A2
drawn: JS

pwparchitects
61 South Street, Havant, Hampshire PO9 1BZ
t: 023 9248 2494 f: 023 9248 1152
e: design@pwp-architects.com w: www.pwp-architects.com

Project No. 6081 drawing No. 1275 rev B