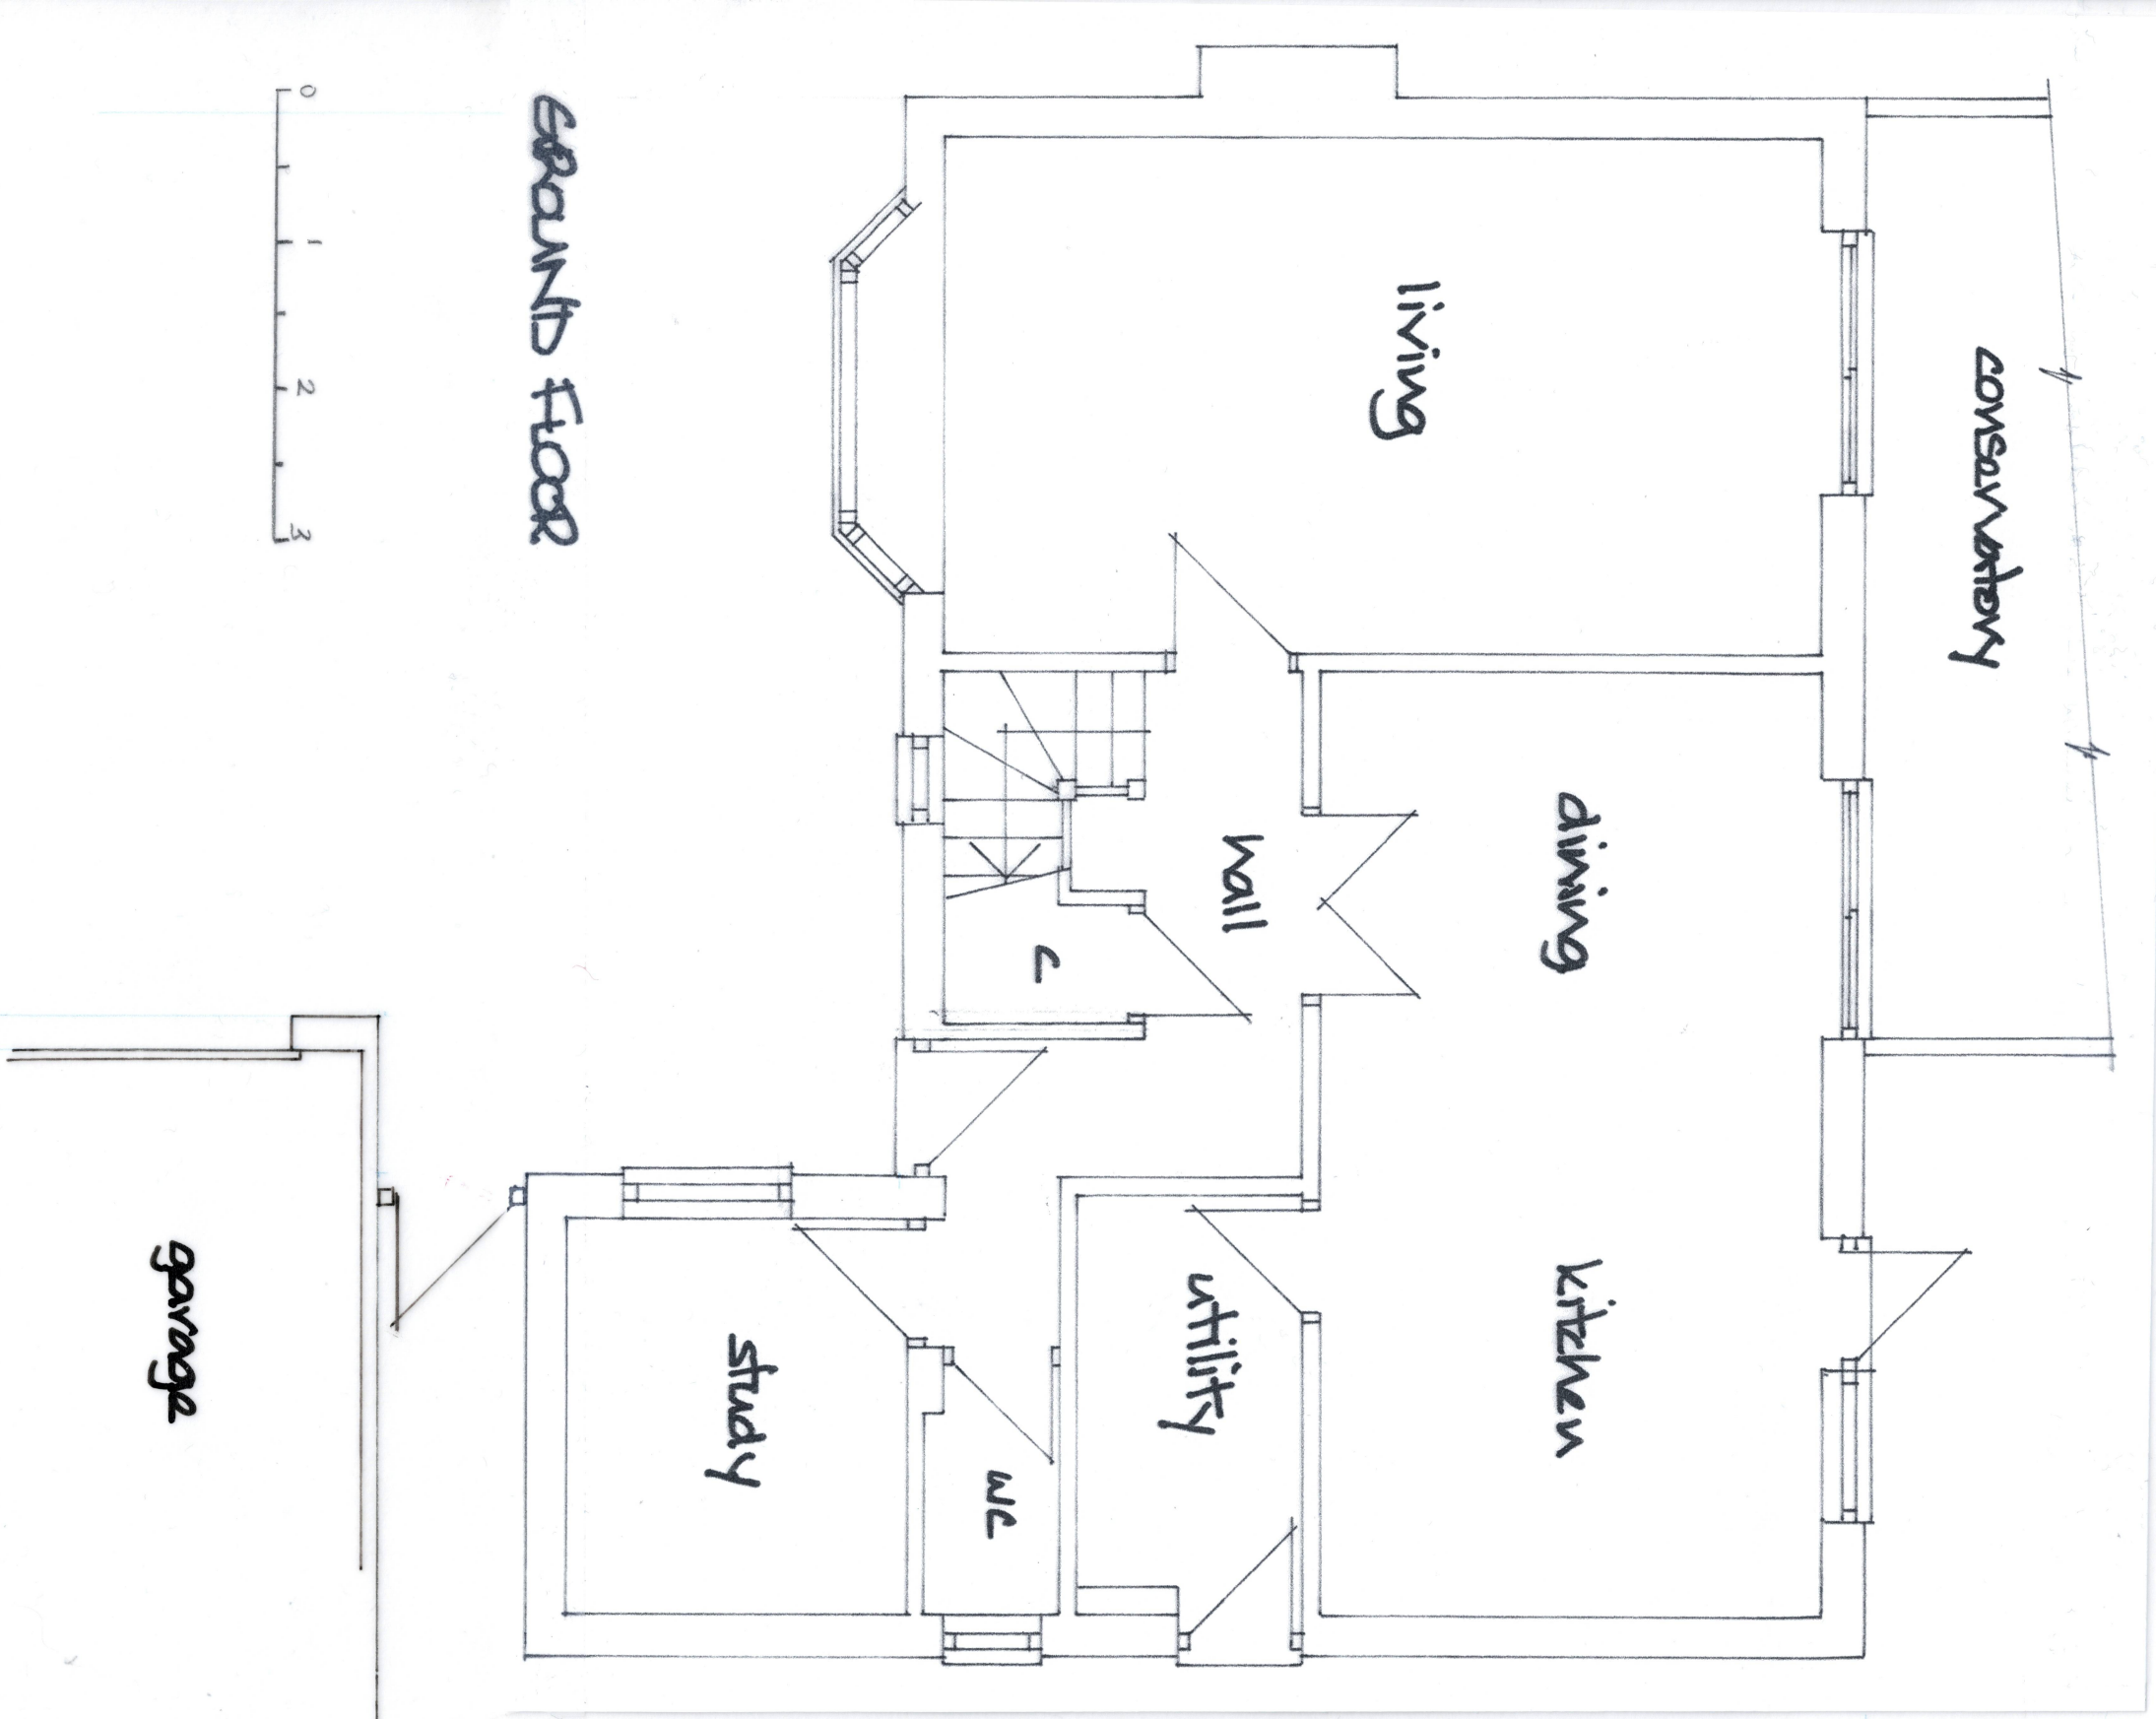

DEREK TREAGUS ASSOCIATES
ARCHITECTURAL SERVICES
Tel: 07956 624094
Email: derek.treagus@gmail.com

Project	FRONT FF EXTENSION AT 20 GRASSMERE WAY, WATERLOOVILLE, HAMPSHIRE.
Client	Mr & Mrs D White
Subject	Planning Drawing Proposed Ground Floor Plan

Date: July 2025	Scale: 1: 50
Rev:	Drg. No. **25/469/03**

- **Copyright reserved.**
- **All dimensions are to be site confirmed and should not be scaled unless for Planning purposes.**
- **Verify all queries with the office.**