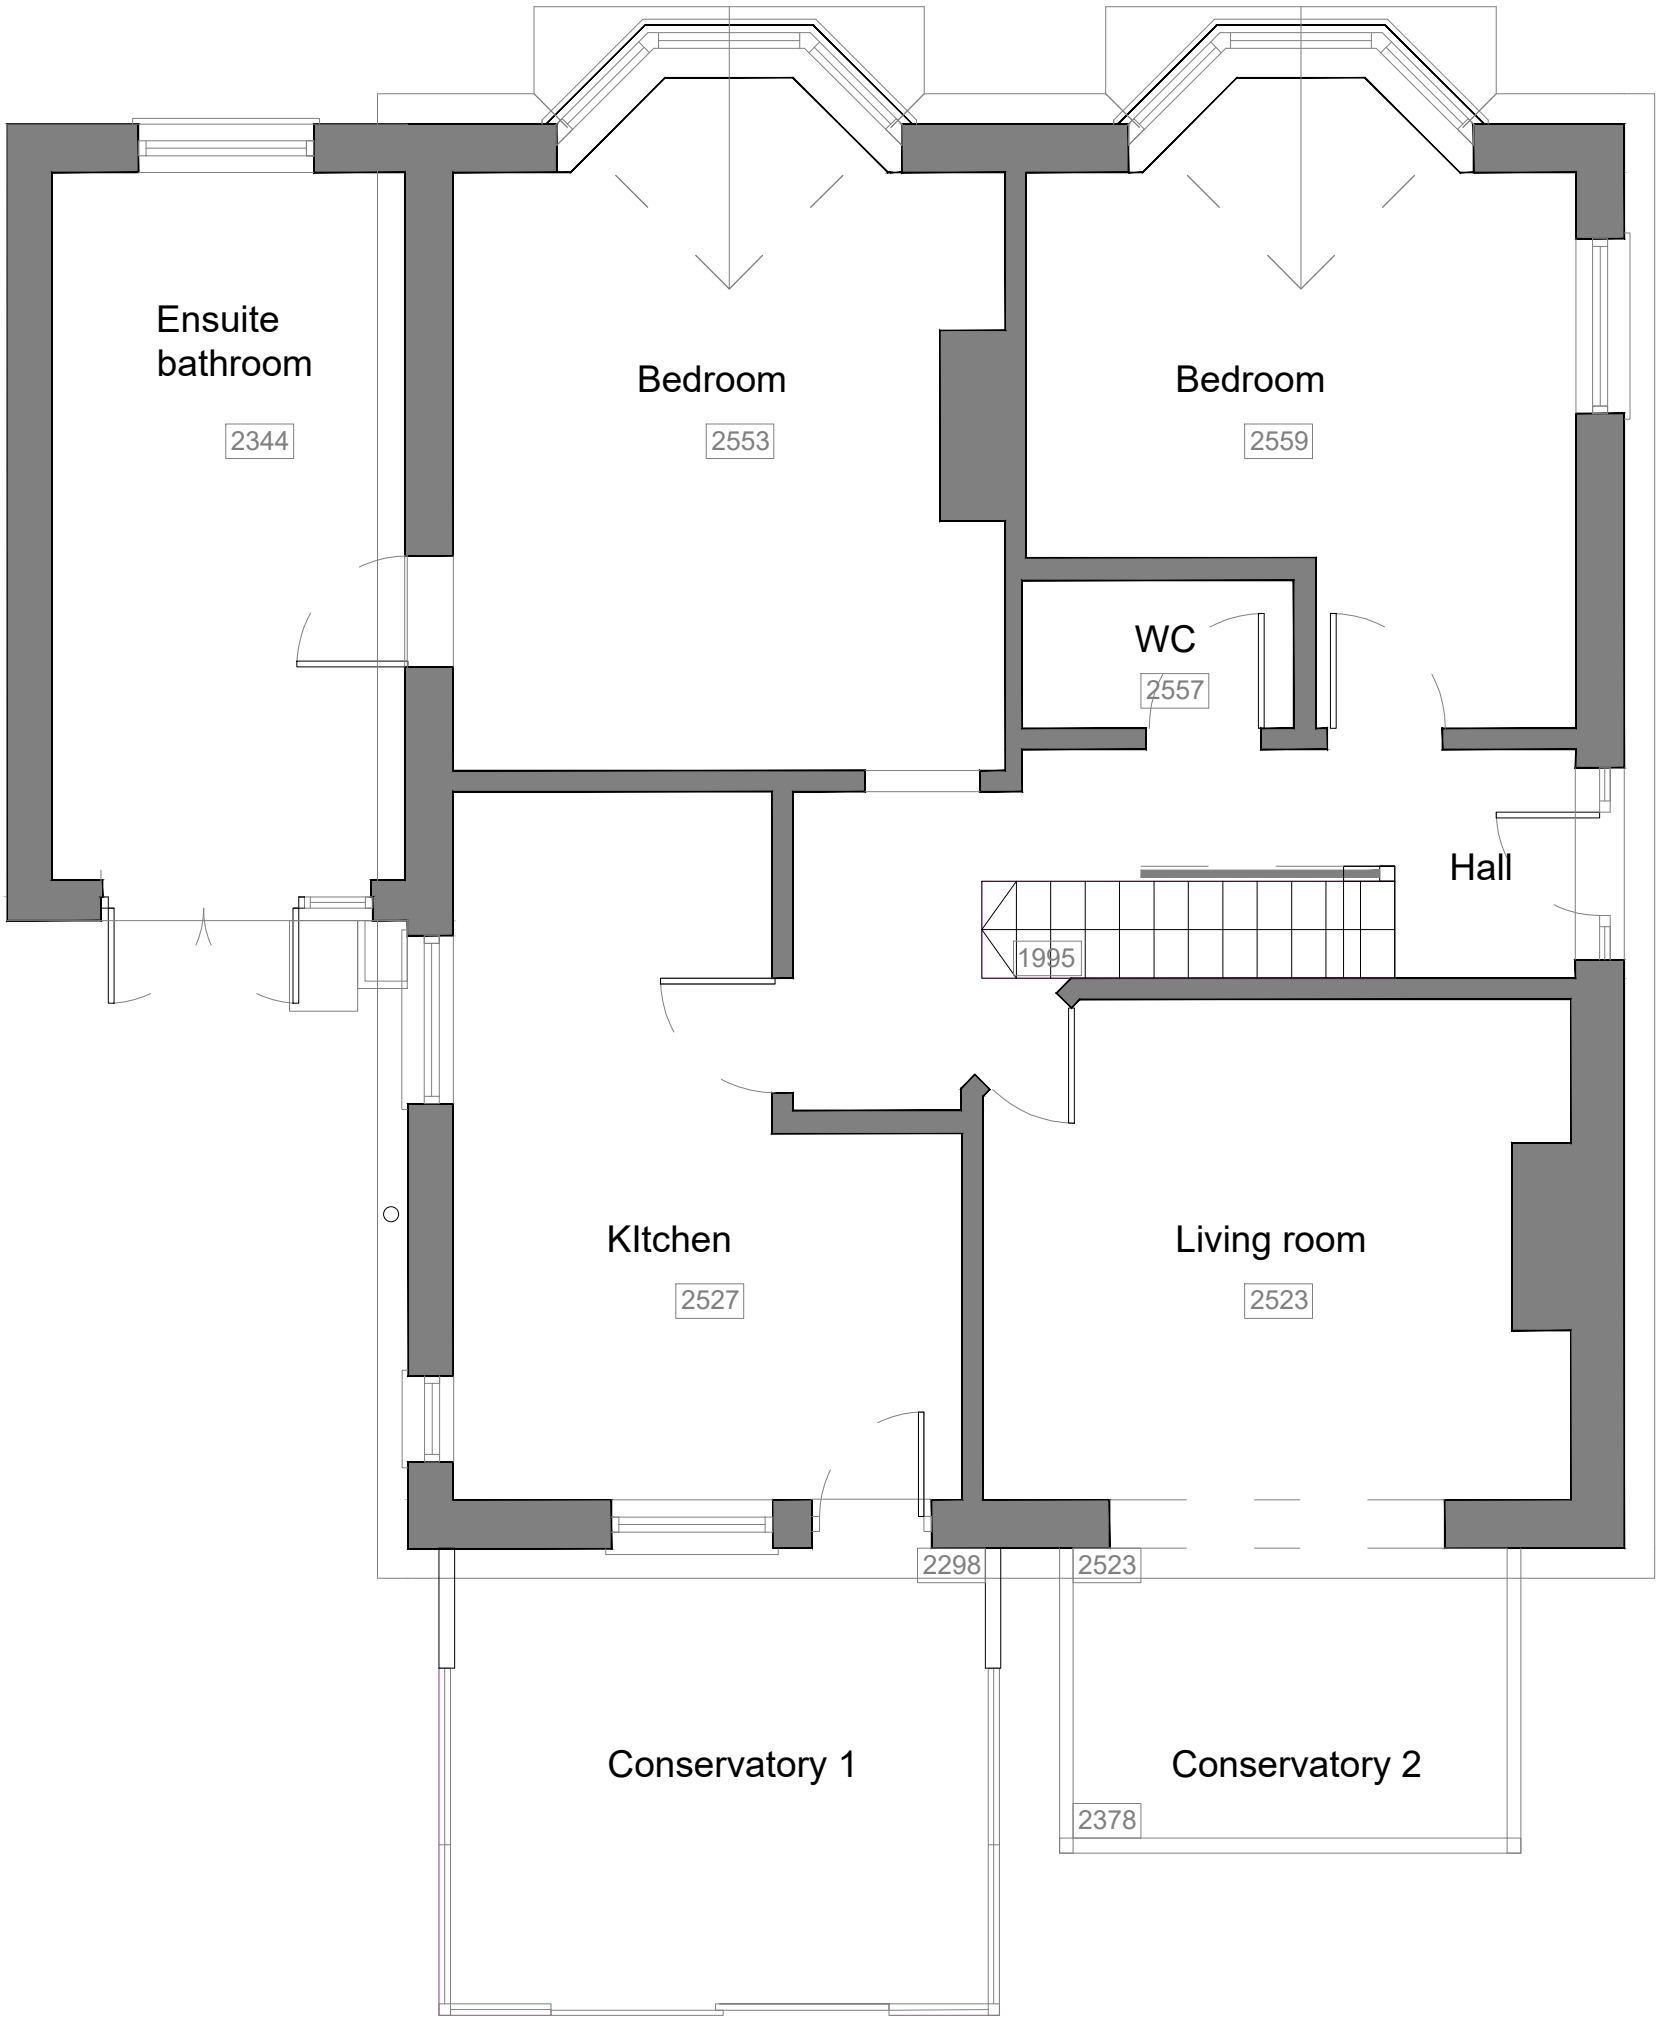

Ground floor plan

0 1 2 3 4 5m

Scale 1:50 at A3

SURVEY

BESPOKE architects

Tel: 01243 373245 Mobile: 07970439156

Project:
Proposed extension and alterations to
48 Park Lane, Bedhampton

Drawing:
SURVEY
Existing ground floor plan

25.324 **Drawing: S01**