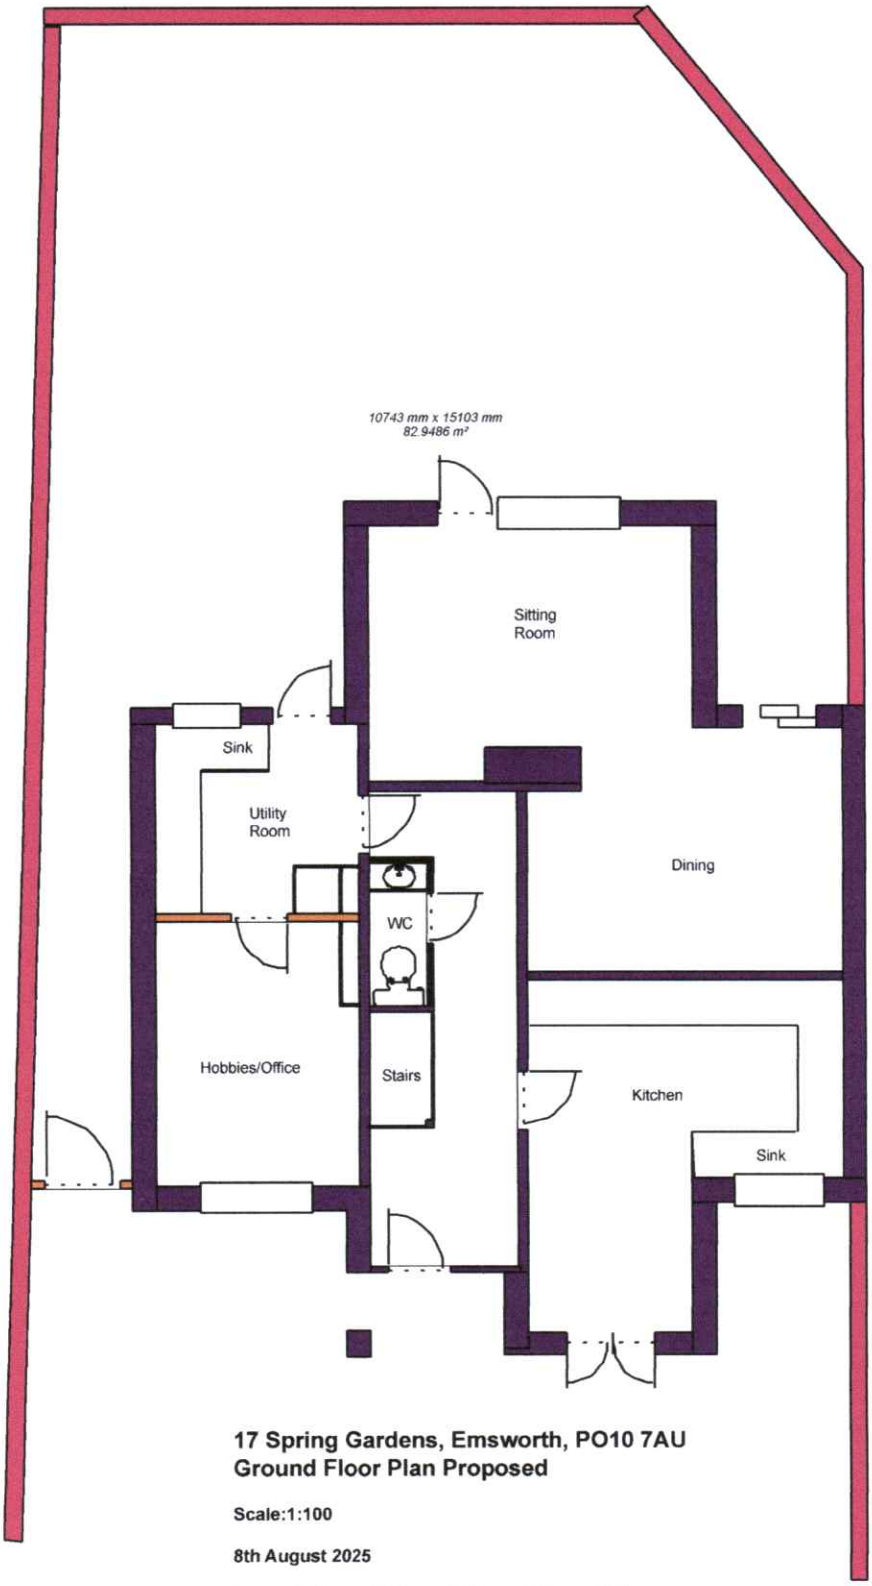

17 Spring Gardens, Emsworth, PO10 7AU
Ground Floor Plan Proposed

Scale:1:100

8th August 2025

0 1000 2000 3000 4000 5000