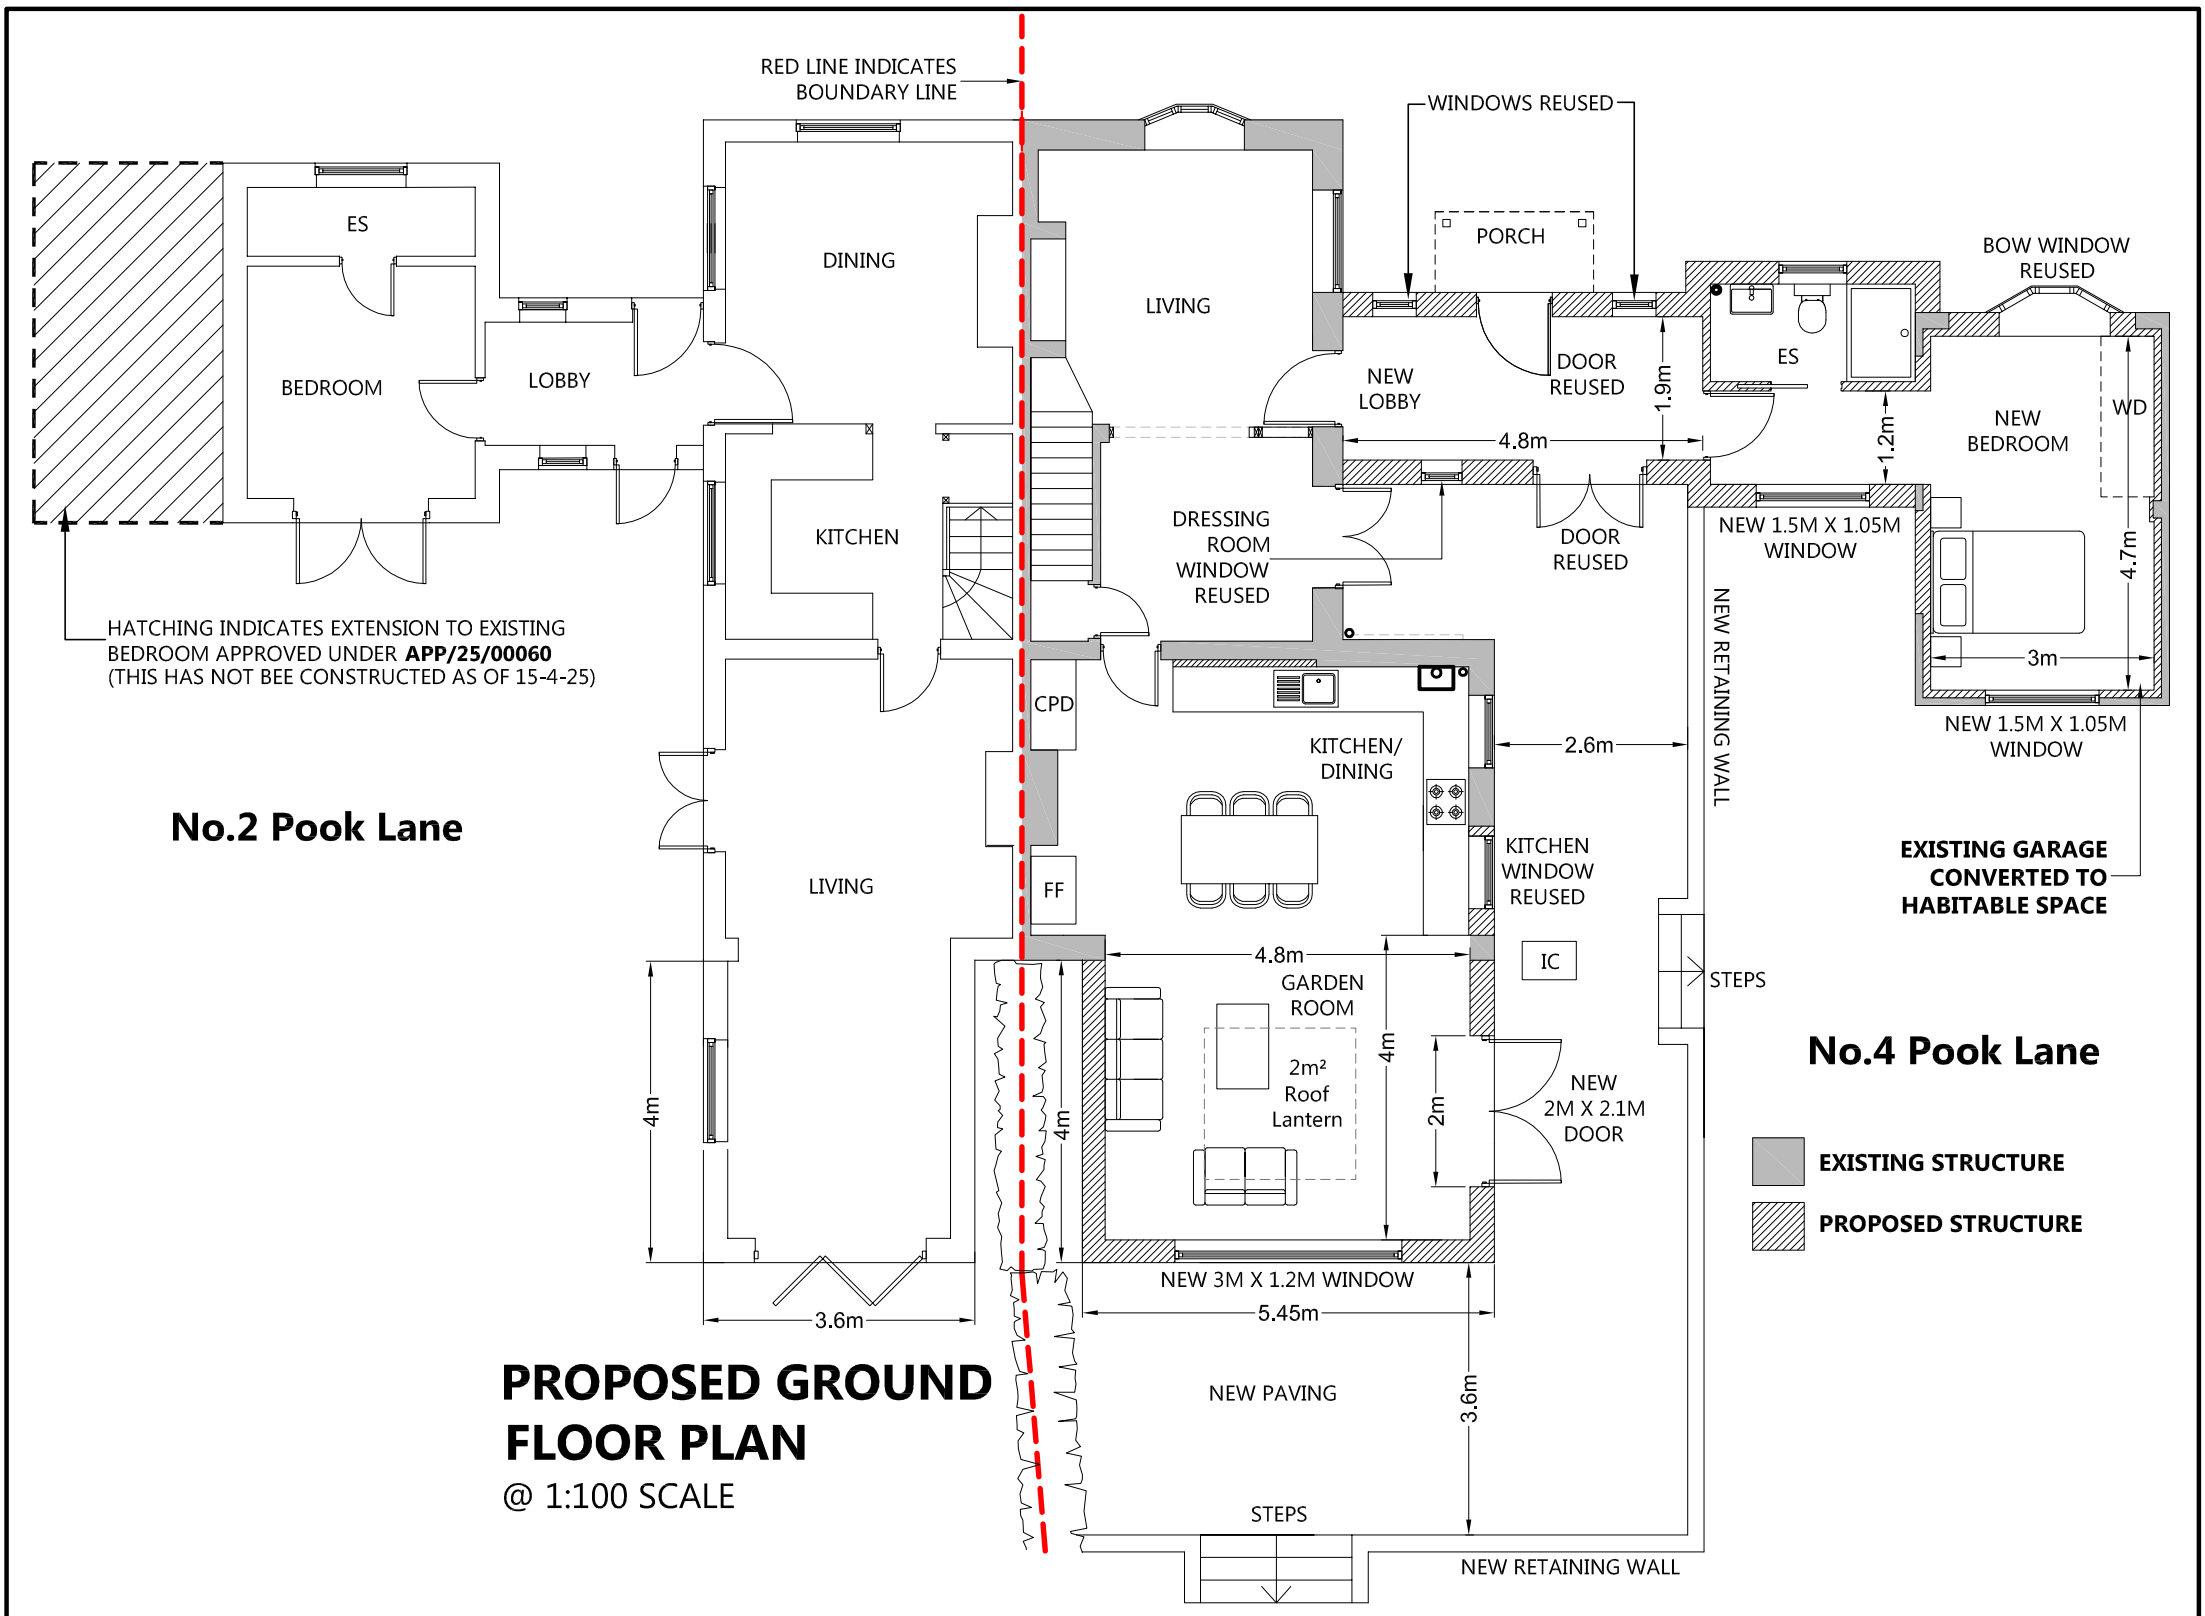

Non material amendment application

CONCEPT 20 ARCHITECTURE
30 Grove Place, Sholing Southampton, SO19 9QY
TEL: 07588 555392
EMAIL: info@concept20architecture.com

CLIENT: **MARCUS & CLARE GRACE**

TITLE: **PROPOSED FLOOR PLANS**

PROJECT: **4 POOK LANE, HAVANT PO9 2TH**

SCALE 1:100	PLOTTED 22-10-25
REV. B	DATE 22-10-25

SCALE 1:100 @ A3 — 0 — 5000mm

☐ information ☑ approval ☐ tender

DWG NO. 24-015-06REVB