
0 25 50 75 100

PHYSICAL SCALE IN METERS @ 1:1250

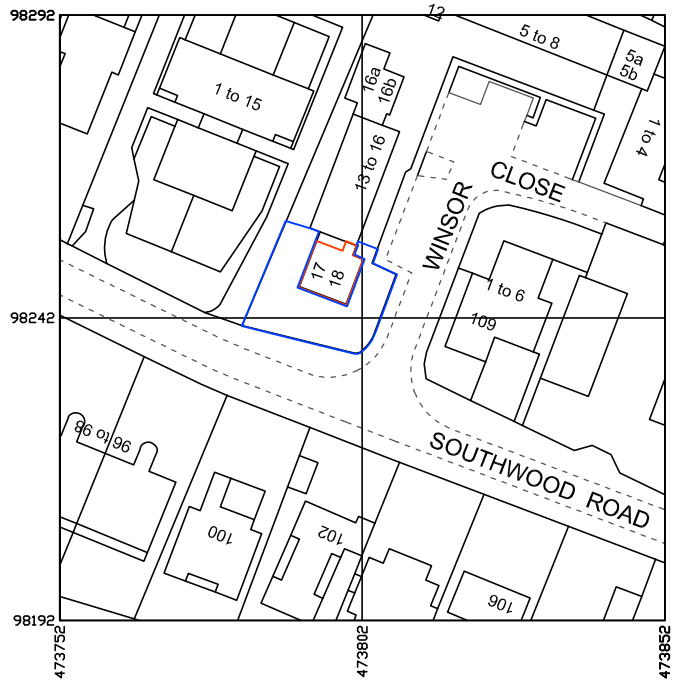


Produced on 29 January 2025 from the Ordnance Survey National Geographic Database and incorporating surveyed revision available at this date.
This map shows the area bounded by 473752 98192,473852 98192,473852 98292,473752 98292,473752 98192
Crown copyright and database rights 2025 OS 100054135. Supplied by copia ltd trading as UKPlanningMaps.com a licensed Ordnance Survey partner (OS 100054135).
Data licence expires 29 January 2026. Unique plan reference: v1f//1202940/1616115

Location

0 10 20 30 40 50

PHYSICAL SCALE IN METERS @ 1:500

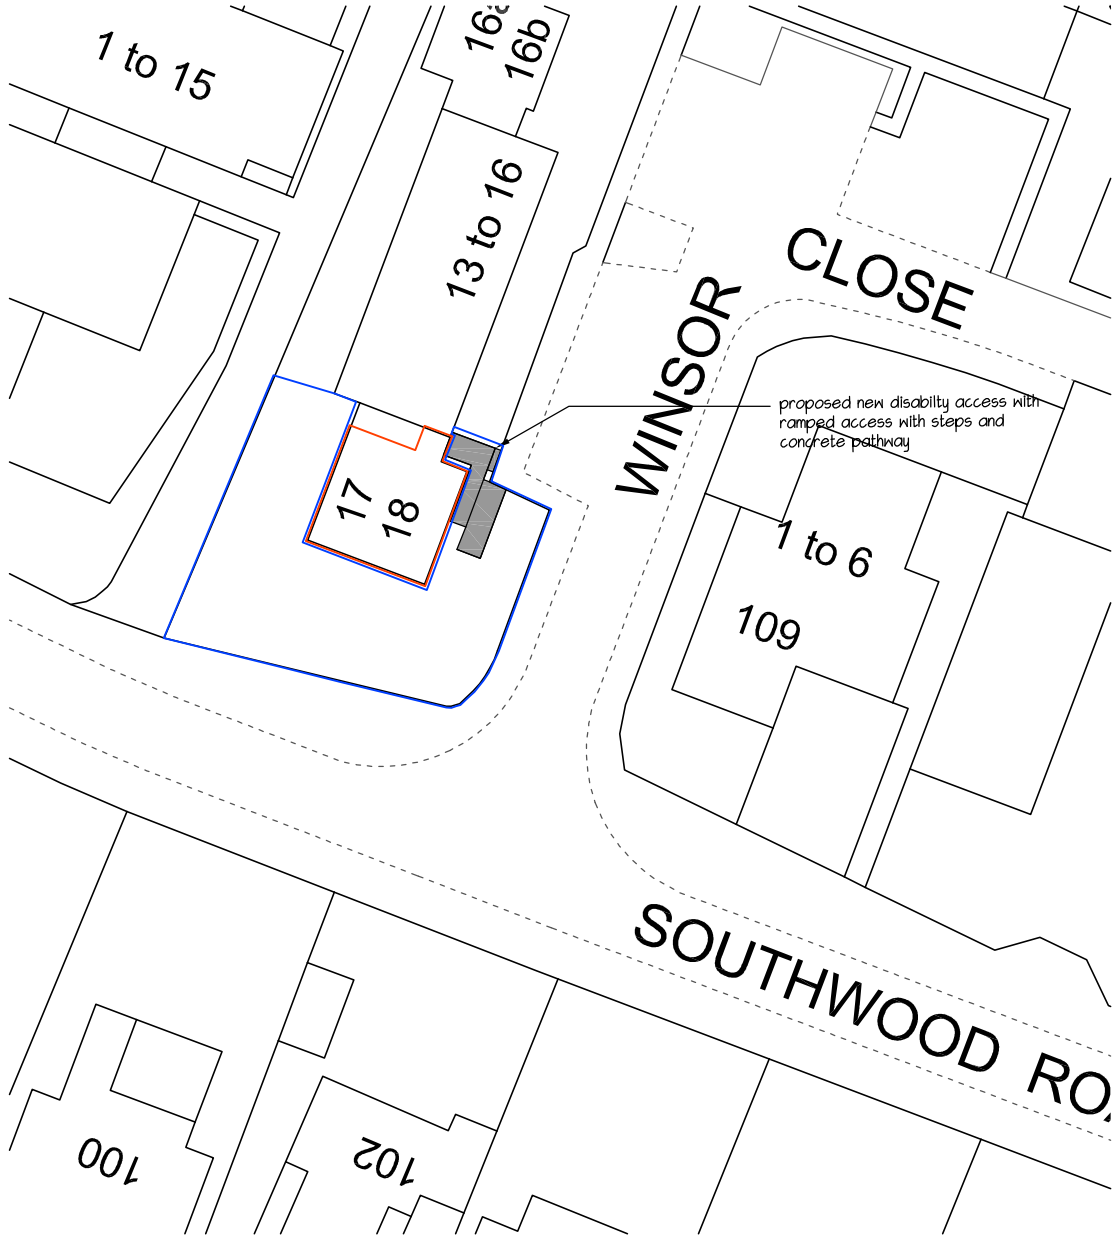

Block

NORTH

NOTES:
This drawing has been produced solely for PLANNING/DESIGN.
Do not Scale from this Drawing except for planning purposes.
Any below drainage runs along with inspection chamber locations shown are presumed and to be checked on site before commencement of works.
Rear garden area was overgrown during survey and approx. measurements made of rear elevation area.
This drawing is the copyright of MF Designs Ltd.

A: 04/04/2025 - retain stepped approach to front

mf designs ltd
Chartered Architects
36 Grove Road • Havant • Hampshire • PO9 1AR t/f 02392 470967
Director: Martin Farrer RIBA • Co Registration No.4507379 e admin@mfdesigns.org.uk

Date: Feb 2025 Job No: 3361
Scale: 1:1250/500 @ A3 Drg No: P_02 A

DISABILITY ACCESS - 17 Winsor Close, Hayling Island. PO11 9RF