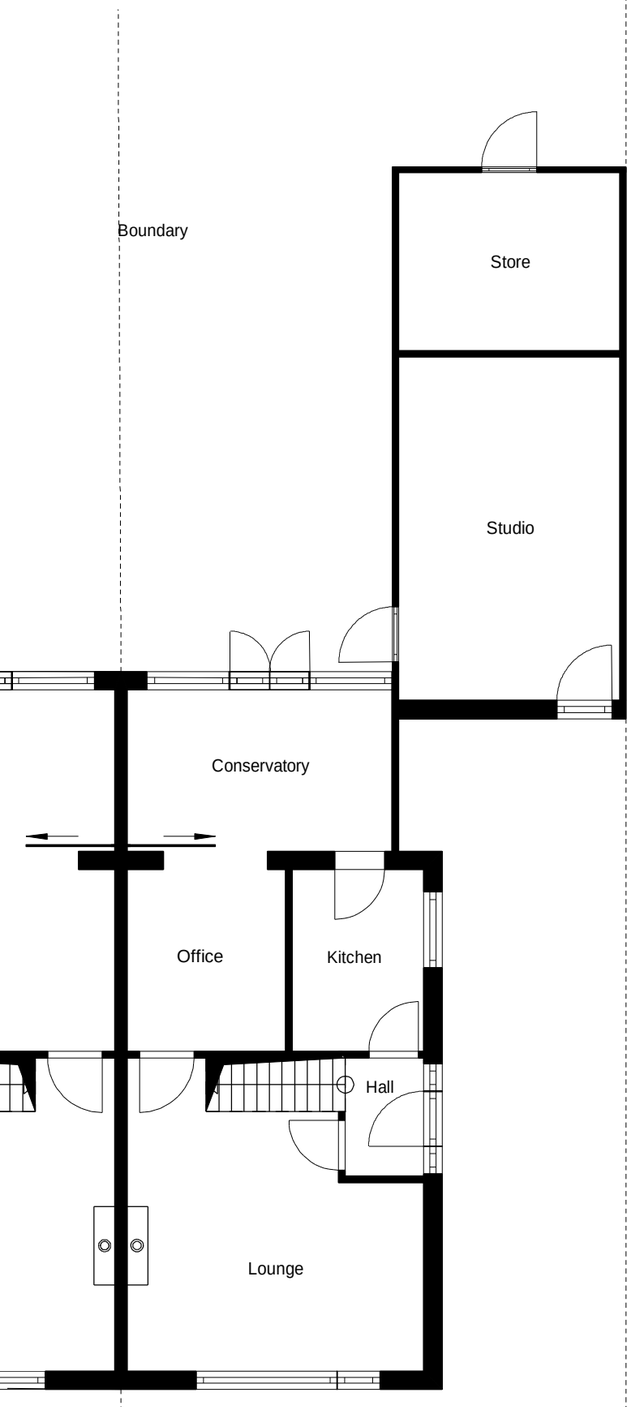

EXISTING GROUND FLOOR

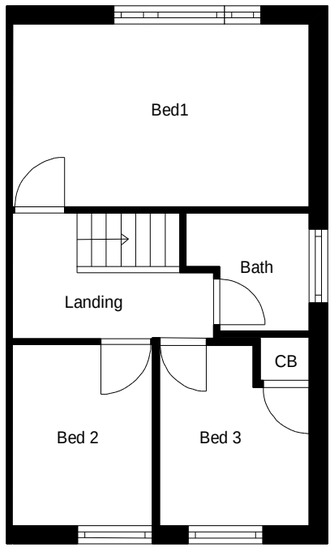

EXISTING FIRST FLOOR

EAST ELEVATION

WEST ELEVATION

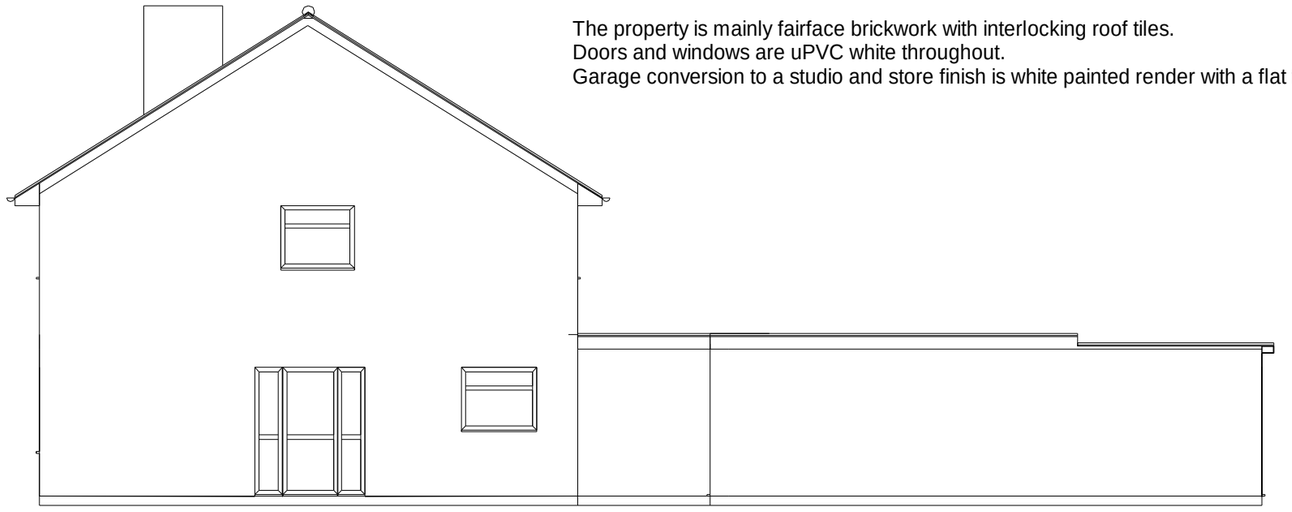

NORTH ELEVATION

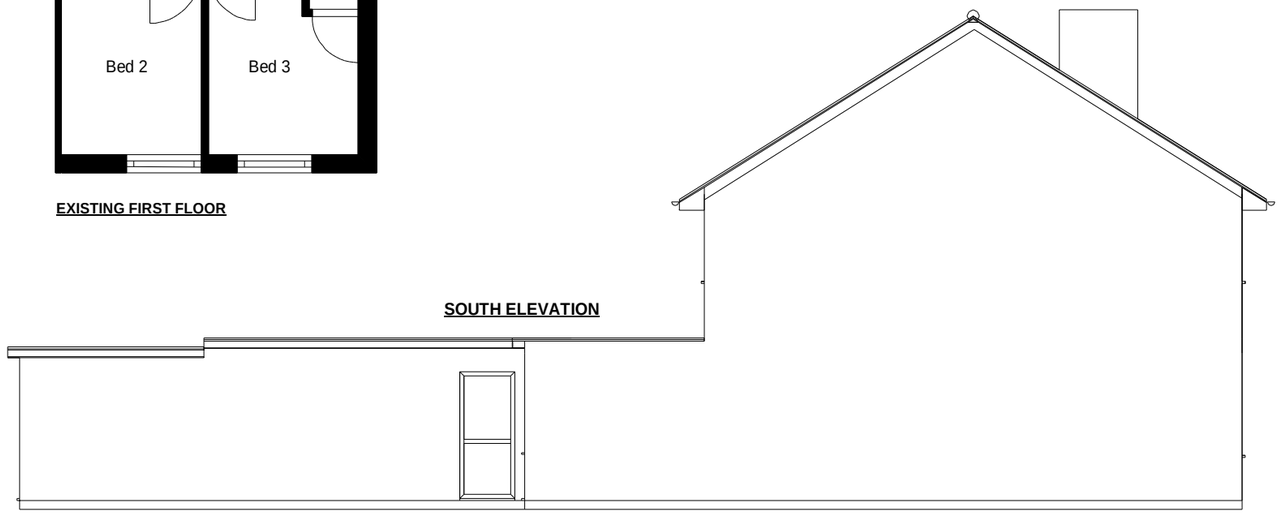

SOUTH ELEVATION

Boundary

The property is mainly fairface brickwork with interlocking roof tiles.
Doors and windows are uPVC white throughout.
Garage conversion to a studio and store finish is white painted render with a flat felted roof.

1M 2M 3M 4M 5M

PLANNING/BUILDING CONTROL ISSUE

Project: Single Storey Side Extension

Owner: Mr & Mrs Wade
66 Hillmead Gardens Havant

Architect: PLAN IT BUILD IT
07486604502 fordenperry@gmail.com

Component: Existing ground and 1st floor plan / elevations
Scale: 1 : 100 on A3
Date: 09/05/2024

N