FRONT ELEVATION (NORTH-WEST)
SC.1:100

SIDE ELEVATION (SOUTH-WEST)
SC.1:100

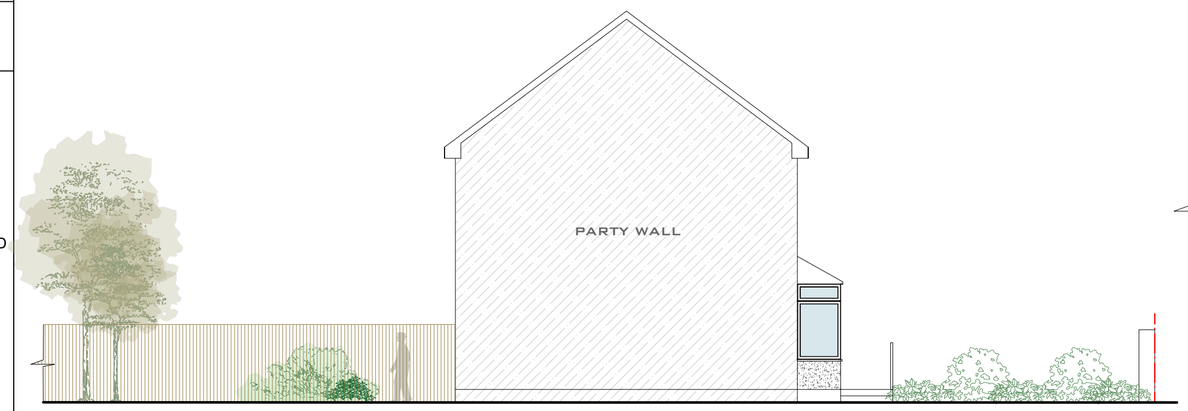

FLANK ELEVATION (NORTH-EAST)
SC.1:100

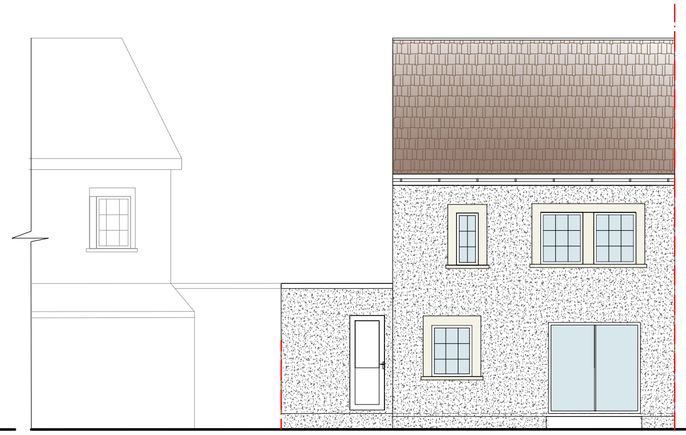

REAR ELEVATION (SOUTH-EAST)
SC.1:100

This drawing is not for CONSTRUCTION purposes. If no dimension is given, we take no responsibility for any dimension obtained by measuring or scaling from this drawing. This drawing is the property of Maplin Studio Limited. It is copyright protected and is not to be reproduced, disclosed or copied without written permission.

Reference drawings

Drawing No.	Rev	Drawing title

Rev	Description	Drawn by	Checked by	Appd by	Date
0	EXISTING ELEVATIONS	AG	OM	OM	27/11/2025

Please check scale bar before scaling this drawing
scale 1:100
0 1 2 3 4 5

A2 | Scale 1:100

Project
NEW DWELLING

Location
19 CORHAMPTON CRESCENT, HAVANT PO9 3BX

Title
EXISTING ELEVATIONS

maplinstudio
Office 203b, Us&Co Stratford, 11 Burford Rd, London E15 2ST
Tel. +44(0)203 4755544 projects@maplinworld.com

Dwg No.	Phase:	Sheet	Rev.
MS24502	PLANNING	1 of 1	0