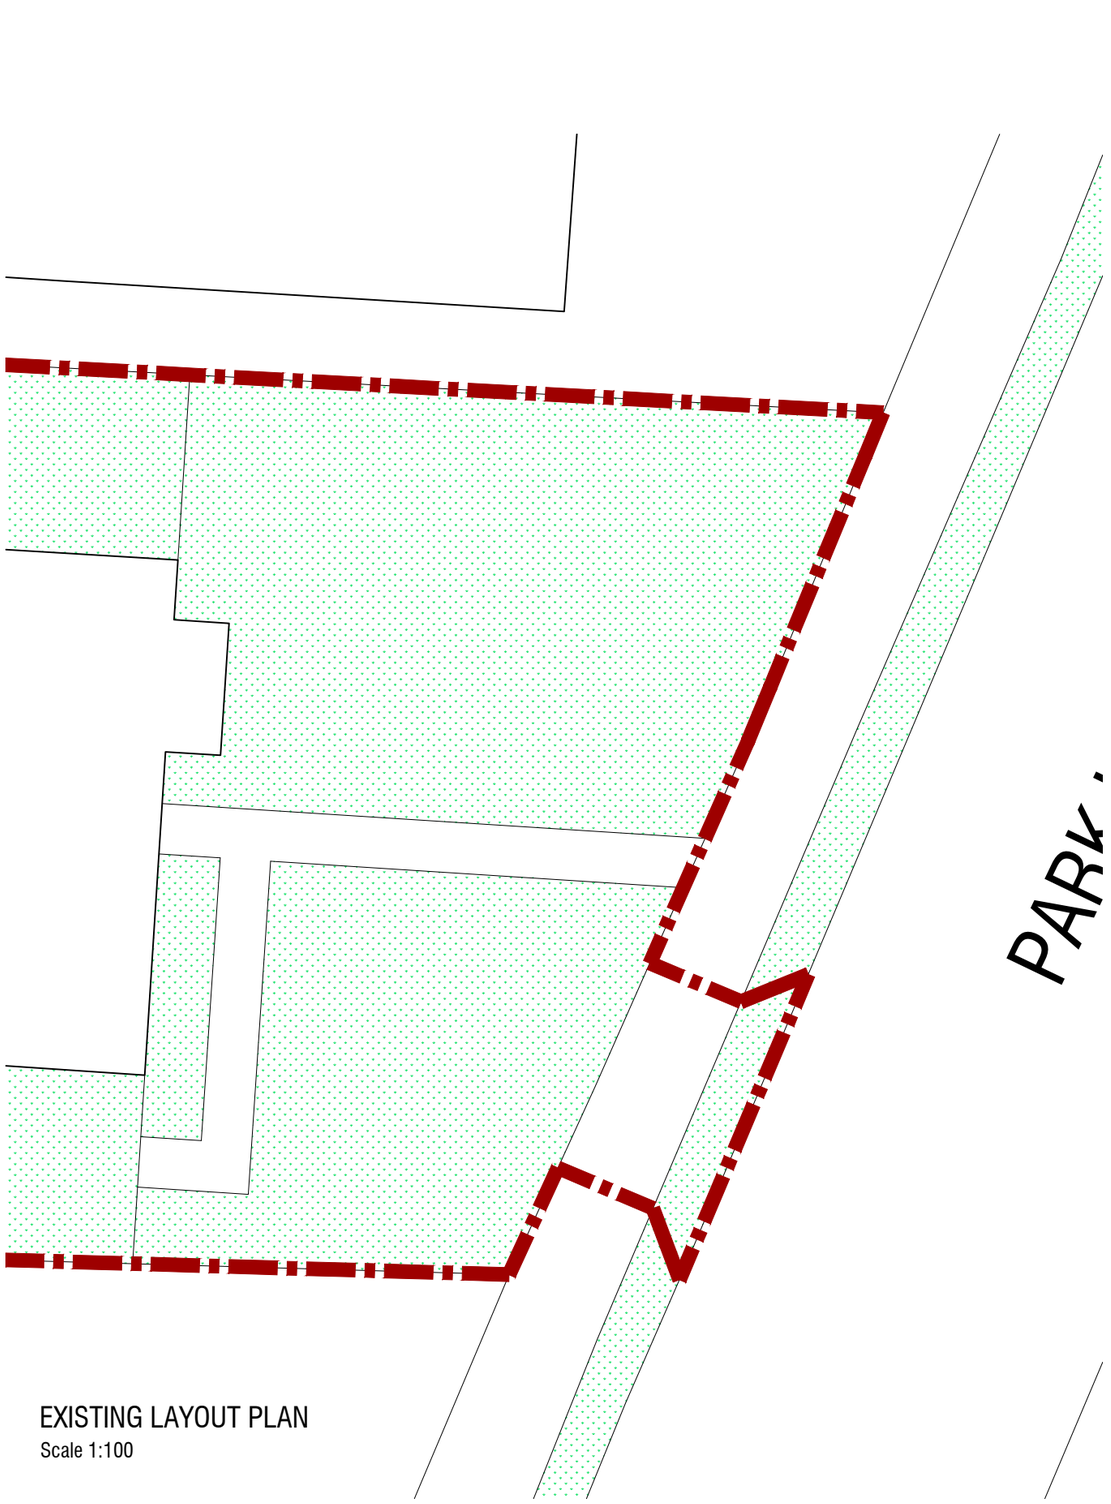

EXISTING LAYOUT PLAN
Scale 1:100

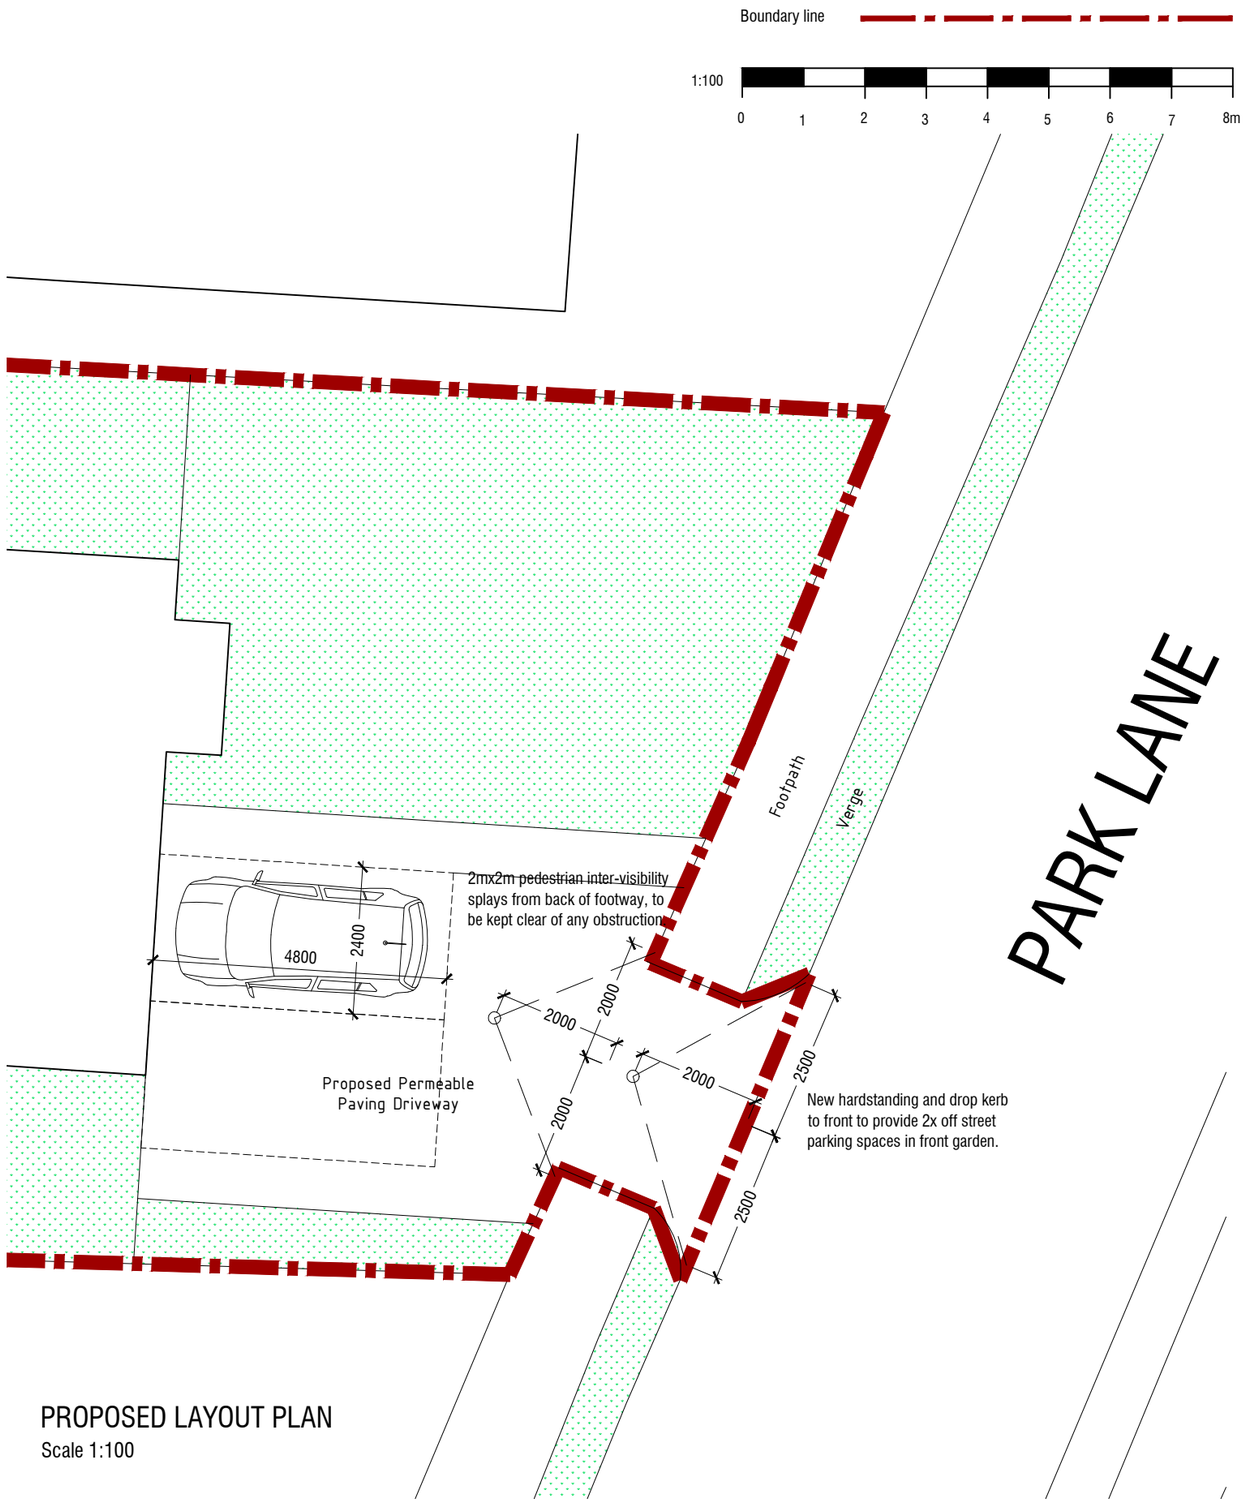

PROPOSED LAYOUT PLAN
Scale 1:100

LYONDALE PLANNING & DESIGN
CROWN HOUSE, HOME GARDENS
DARTFORD, KENT, DA1 1DZ

Client : Mr H Tu

Project : 19 PARK LANE,
BEDHAMPTON,
HAVANT,
PO9 3HG

Title : Site Plan and Location Plan

Stage : PLANNING DRAWINGS

Drawing Number : Y2450/2025-A02 | Rev Number : 01

Date : 2025.12.18 | Paper Size : A3