CLADDING ELEMENTS TO BE FIRE RATED 60mins INTEGRITY & 15mins INSULATION

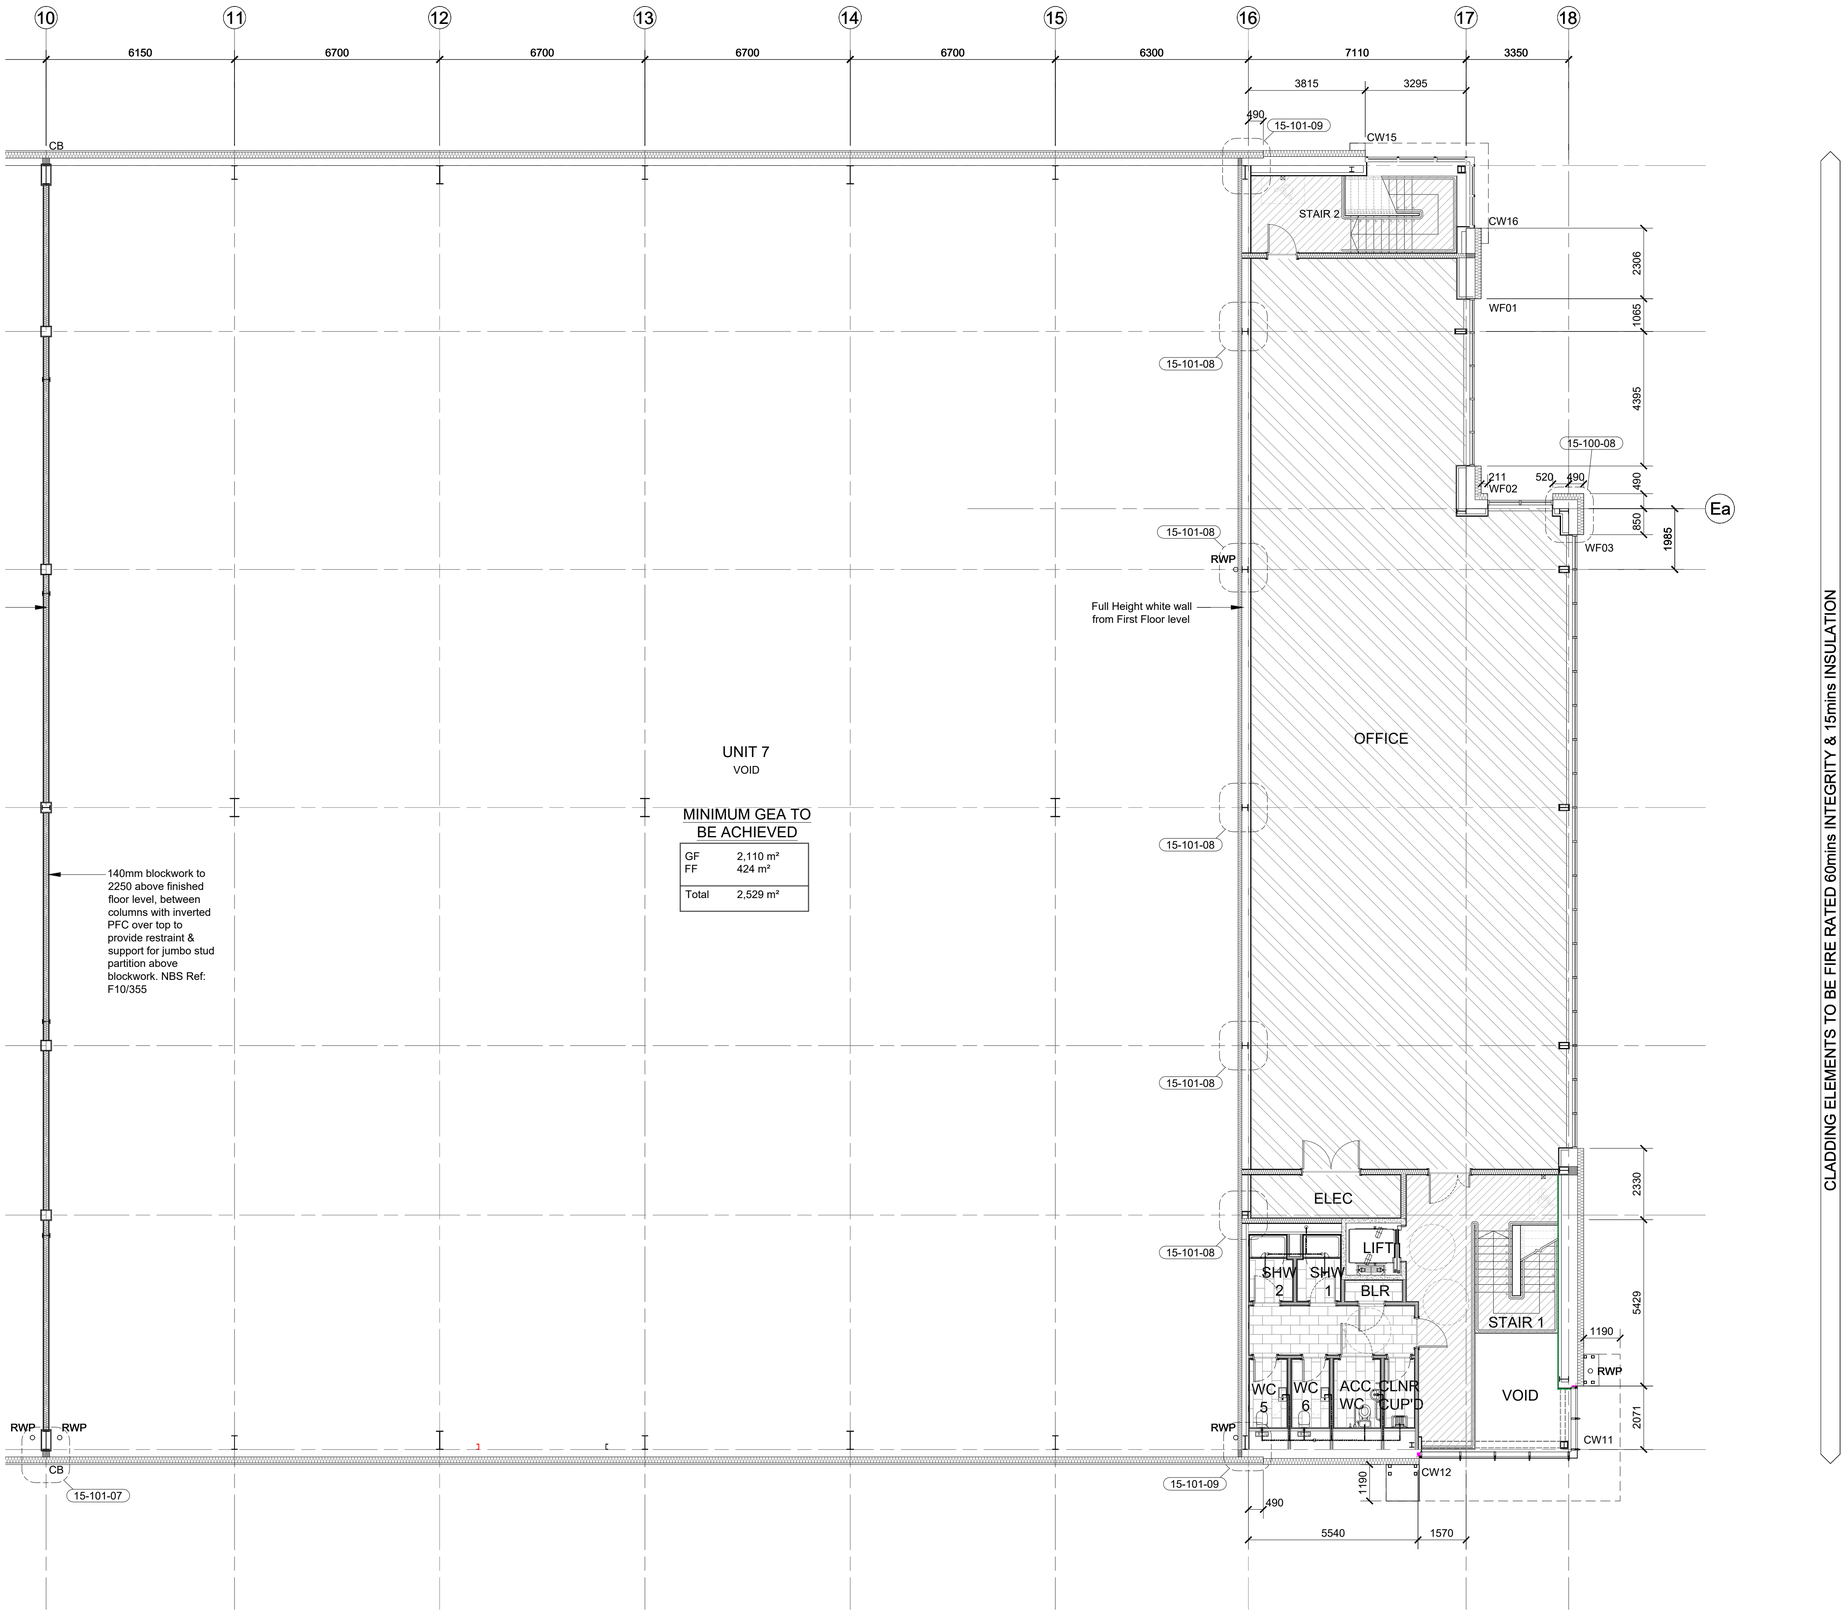

CLADDING ELEMENTS TO BE FIRE RATED 60mins INTEGRITY & 15mins INSULATION

Figured dimensions only are to be used. All dimensions to be checked onsite. Differences between drawings and between drawings and specification or bills of quantites to be reported to the PRC Group.

© The copyright of the drawings and designs contained therein remains vested in the PRC Group

Revisions:	Drawn/Chkd:	Date:
A. General updates to plan which is in line with changes after DTM	MT	FEB 25
B. General updates to plan	MT	JUNE 25

Legend

CB	Vertical cavity barrier
AC	Air conditioning condensor
SVP	Soil Vent Pipe
FAP	Fire alarm panel
DAP	Disabled Alarm Panel
ACP	Assistance call point
	CARPET TILES: as NBS Ref: M50/ 130
	Raised access floor only (first floor office): as NBS Ref: K41/130

Drawing to be read in conjunction with:

NBS Specification

10 Series - Site information

12 Series - Landscape details

13 Series - Floor plans & elevations

15 Series - General arrangement sections
Section details
Plan details

17 Series - Stairs

18 Series - Core layouts
WC layouts

19 Series - Roof plans

20 Series - Reflective ceiling plans

22 Series - Doors

24 Series - Windows

30 Series - Fire Strategy

31 Series - Finishes Schedule

Refer to M & E Engineer's specification for all engineering services

For steelwork refer to Structural Engineer's design

Client:
MILDREN CONSTRUCTION

Project:
LANGSTONE PHASE 2

Drawing Title:
PROPOSED FLOOR PLANS
UNIT 7
FIRST FLOOR

Scale @ A1:	Checked by:	Date:
1:100	ME	FEB 24

Job No:	Stage:	Drawing No:	Rev:
11629	TE	13-105	B

Issue Status:

Construction Information	☒	Preliminary Approval	☐
Tender	☐		

PRC

12 Warren Yard,
Warren Park,
Milton Keynes,
MK12 5NW
01908 305 246

info@prc-group.com
www.prc-group.com

Architecture
Planning
Master Planning
Urban Design
Interiors
Landscape

Offices
Woking
London
Milton Keynes
Warsaw

PRC Architecture & Planning