0 50 100 150 MILLIMETRES SCALE 1:1

NOTE
DRAWN TO 1:50 SCALE.

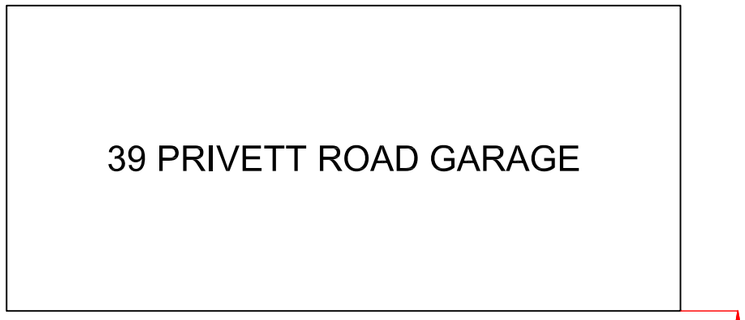

PLAN

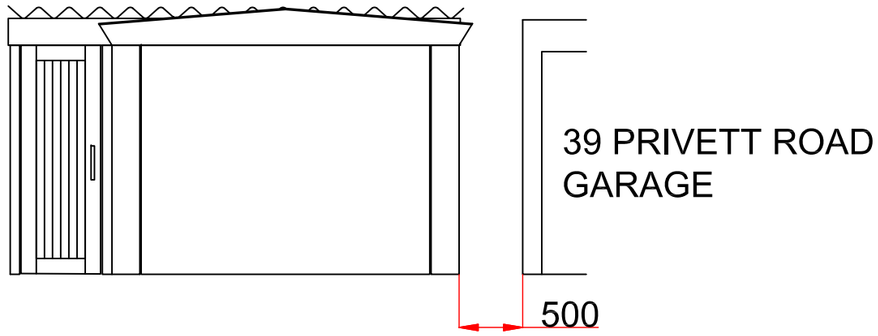

FRONT ELEVATION

DRAWN BY JAKE PERKINS						
TITLE: 37 PRIVETT ROAD - REPLACEMENT GARAGE EXISTING GARAGE - RELATIONSHIP TO OTHER BUILDINGS				DRAFT	JAN 26	00A
				CHANGE	DATE	ISSUE
DIMENSION IN MILLIMETRES	SCALE 1:50			DRAWING No. PO75JW-003	SHT No. 000	SIZE A3

CAD PRODUCED DRAWING DO NOT CHANGE MANUALLY