All Balustrading other than labelled A to be clear
glaxing A to be obscured glazing

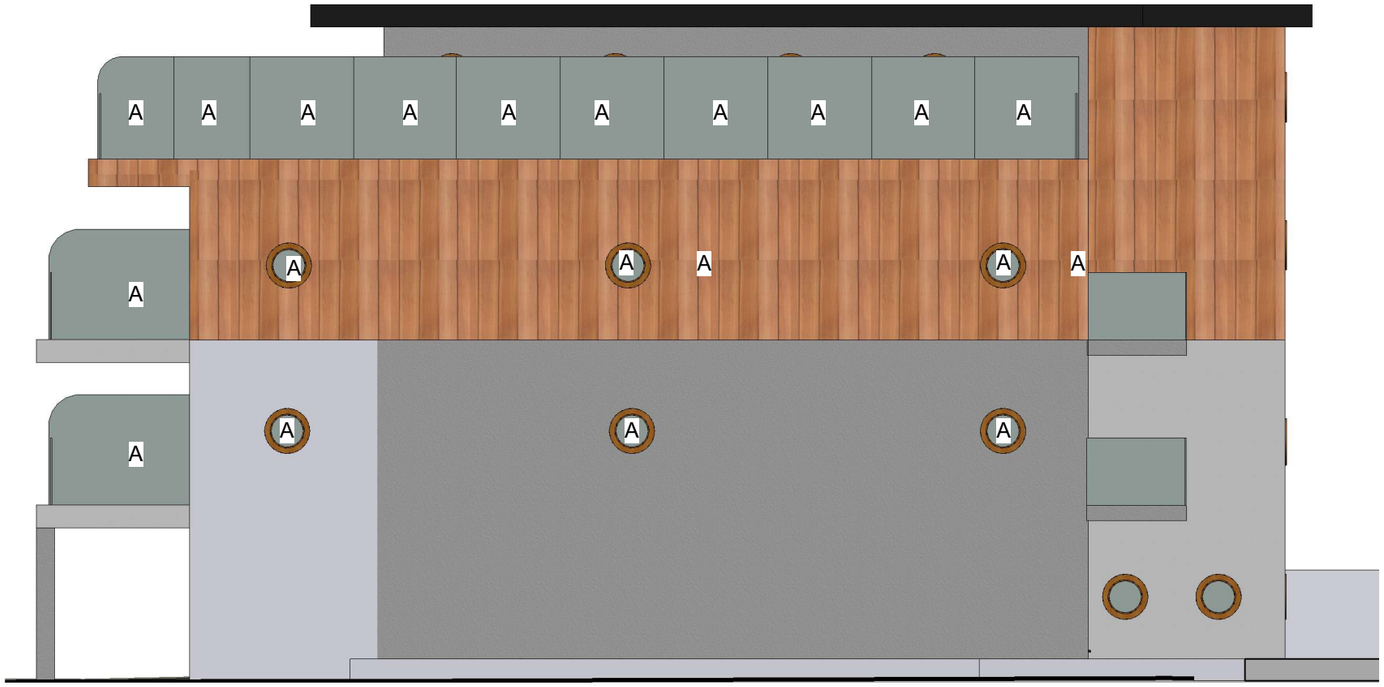

1 East Elevation
1 : 100

2 North Elevation
1 : 100

0m 2m 4m 6m 8m 10m

VISUAL SCALE 1:100 @ A3

IJ Murray Associates Ltd

www.ijma.co.uk

CIAT CHARTERED PRACTICE

I J Murray Associates Ltd
200 Seafront
Hayling Island
Hampshire
PO11 9HR
Phone 07779 246915
e-mail ian@ijma.co.uk

These drawings are the property of IJ Murray Associates Ltd and should not be reproduced or used in any way without the permission of a Director of IJ Murray Associates Ltd

These drawings are for planning and building regulation purposes only and are not for construction. All dimensions should be checked on site before work commences

Mr Ryan Ferguson

2 Bembridge Dve HI
Proposed V10

Elevations E & N

Project number	Project Number	A113	
Date	Issue Date		
Drawn by	Author		
Paper size	Checker	Scale	1 : 100

03/02/2026 15:45:52