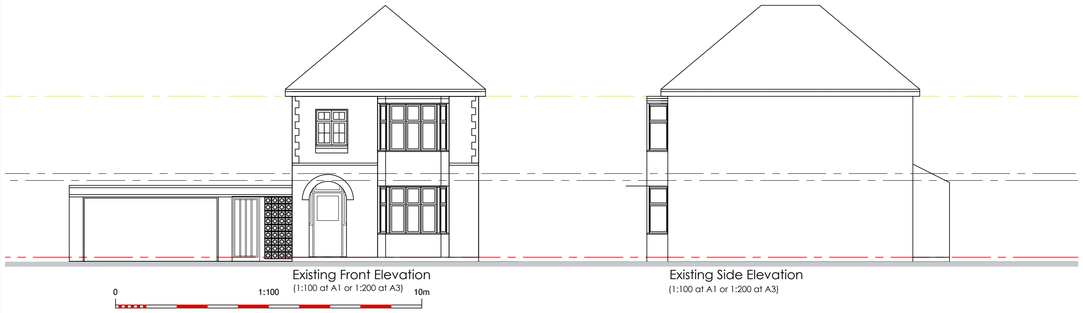

Existing Front Elevation
(1:100 at A1 or 1:200 at A3)

0 1:100 10m

Existing Side Elevation
(1:100 at A1 or 1:200 at A3)

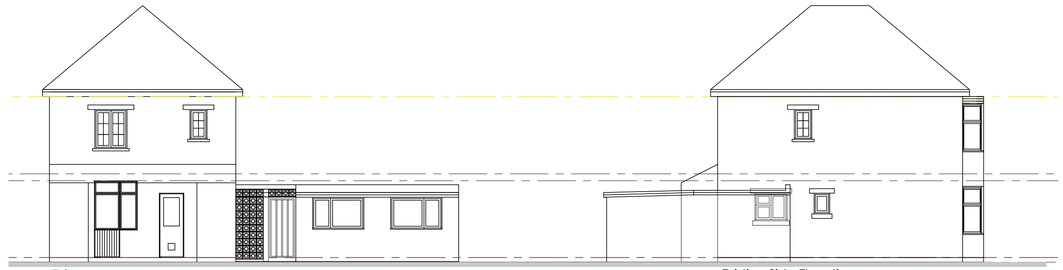

Existing Rear Elevation
(1:100 at A1 or 1:200 at A3)

0 1:100 10m

Existing Side Elevation
(1:100 at A1 or 1:200 at A3)

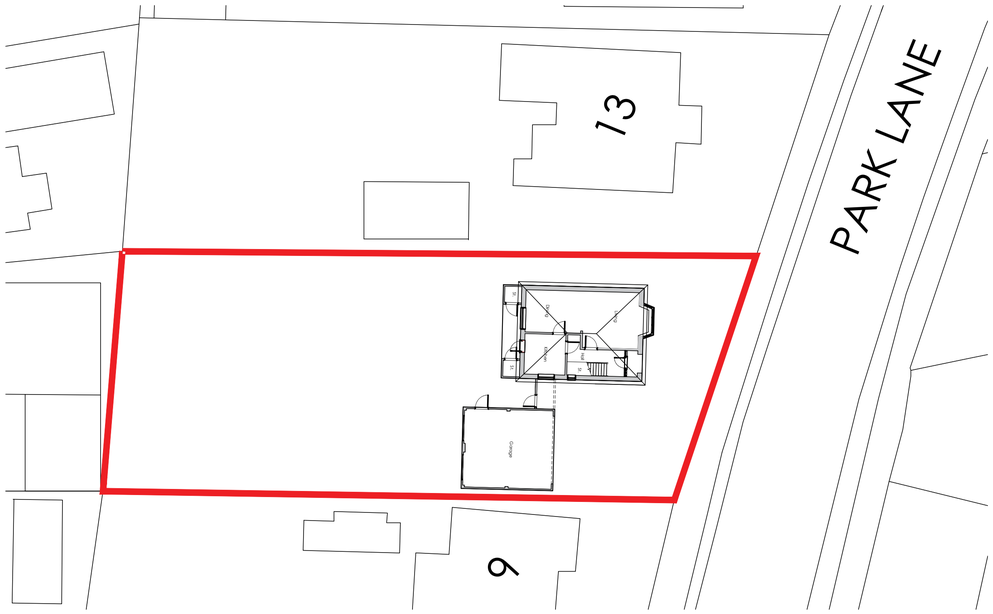

Existing Site Plan
(1:200 at A1 or 1:400 at A3)

0 1:200 20m

Existing 3D Perspectives
(nts)

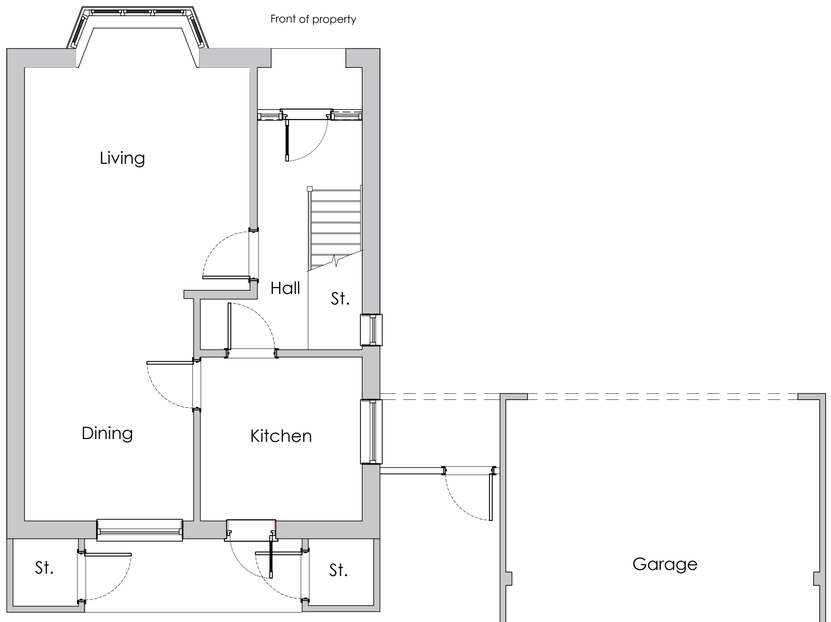

Existing Ground Floor Plan
(1:50 at A1 or 1:100 at A3)

0 1:50 5m

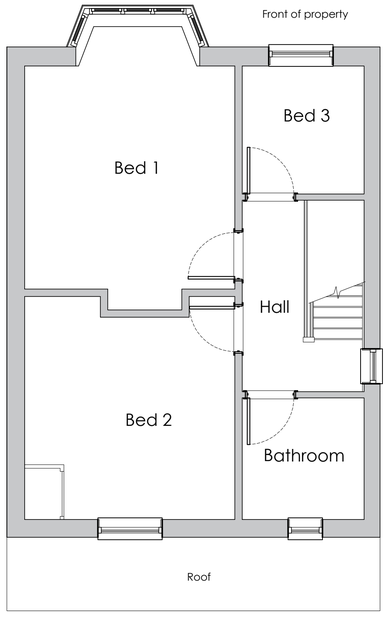

Existing First Floor Plan
(1:50 at A1 or 1:100 at A3)

0 1:50 5m

Garage Roof

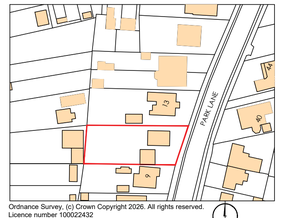

Ordnance Survey, (c) Crown Copyright 2026. All rights reserved.
Licence number 100022432

Site Location Plan (1:1250 at A1 or 1:2500 at A3)

0 1:1250 125m

notes

this drawing is the copyright of the HRP ARCHITECTS LTD and must not be reproduced in whole or part or used for the execution of works without their permission.

all dimensions to be checked on site prior to commencement of construction works and the architect notified of any discrepancy.

figured dimensions are to be used in preference to scaled dimensions.

no deviation from this drawing will be permitted without prior consent of the architect.

all drawings are prepared subject to a full measured and structural survey of the buildings and site.

all structural work is subject to the appointment of a structural engineer to confirm and agree the structural proposals.

domestic projects:
hrp architetcs take no responsibility as designer or principle designer unless the domestic client agrees in writing that the principal designer shall carry out these duties.

os promap licence no. 100020449.

scale width 100mm @ a1 - 50mm @ a3

client

revision	notes	date	drawn	check

hrp
architects ltd

First Floor, 18 Limberline Spur
hilsea, portsmouth, hampshire, po3 5hj

tel: 023 9269 1843
fax: 023 9263 9722
email: info@hrp-architects.com
website: hrp-architects.com

project
11 Park Lane
Bedhampton
PO9 3HG

detail
Existing Floor Plans

drawn MSC | checked

date 10/ 02/ 2026 | status Planning

a1 scale As Shown | a3 scale | rev 9217 01