Front Elevation
1 : 100

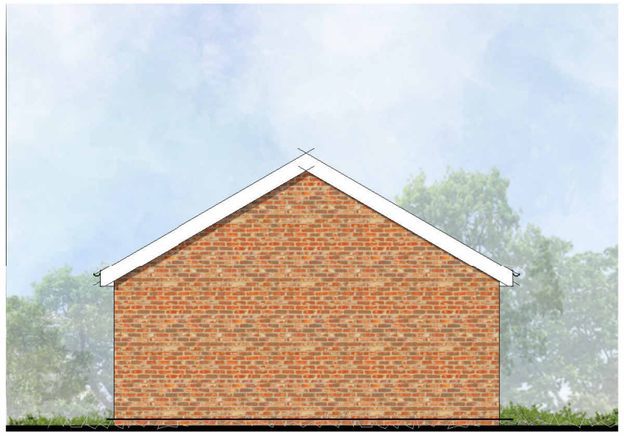

Side Elevation A
1 : 100

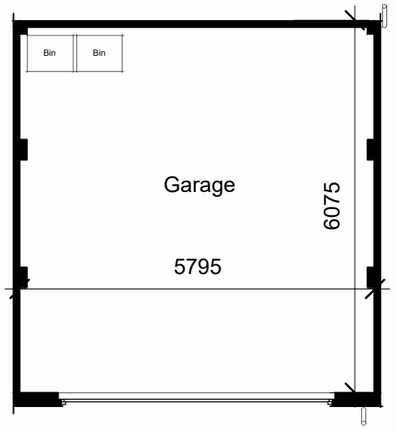

Level 00-Ground Floor
1 : 100

Rear Elevation
1 : 100

Side Elevation B
1 : 100

Please Note:

This drawing can only be scaled for planning purposes. Dimensions to be checked on site and any discrepancies are to be highlighted to the Architect prior to construction.

Topographical / Ordnance Survey information shown has been prepared by a third party, HGP accept no responsibility for accuracy or completeness of the survey.

This drawing is to be read in conjunction with all other project drawings, construction notes and / or project specifications including those by other project consultants and specialists. All discrepancies should be reported immediately.

Design subject to detail development / approval. Measurements and accommodation schedules subject to amendments following coordinated input by others. Costings cannot be finalised until approval /confirmation by relevant authorities and Client.

Brick and tile to match corresponding house

FOREMAN HOMES

Rev.	Description	DATE	DB	CB

Small Double Garage - Floor Plan & Elevations

PROJECT JF Goodwillie Timber Centre	**JOB NO.** 23.128
SCALE 1 : 100@ A3	**DATE** Feb '26
DRAWN BY/CHECKED BY DF /HJE	**REVISION**
DWG# _44	**STATUS** PLANNING

hgp

© HGP Architects Ltd.
Furzehall Farm, Wickham Road
Fareham, Hampshire, PO16 7JH
01329 283 225
email@hgp-architects.co.uk
hgp-architects.co.uk