Existing garage (shown purple) to be demolished

Replacement garage structure with studio & home office

Proposed rear single storey extension

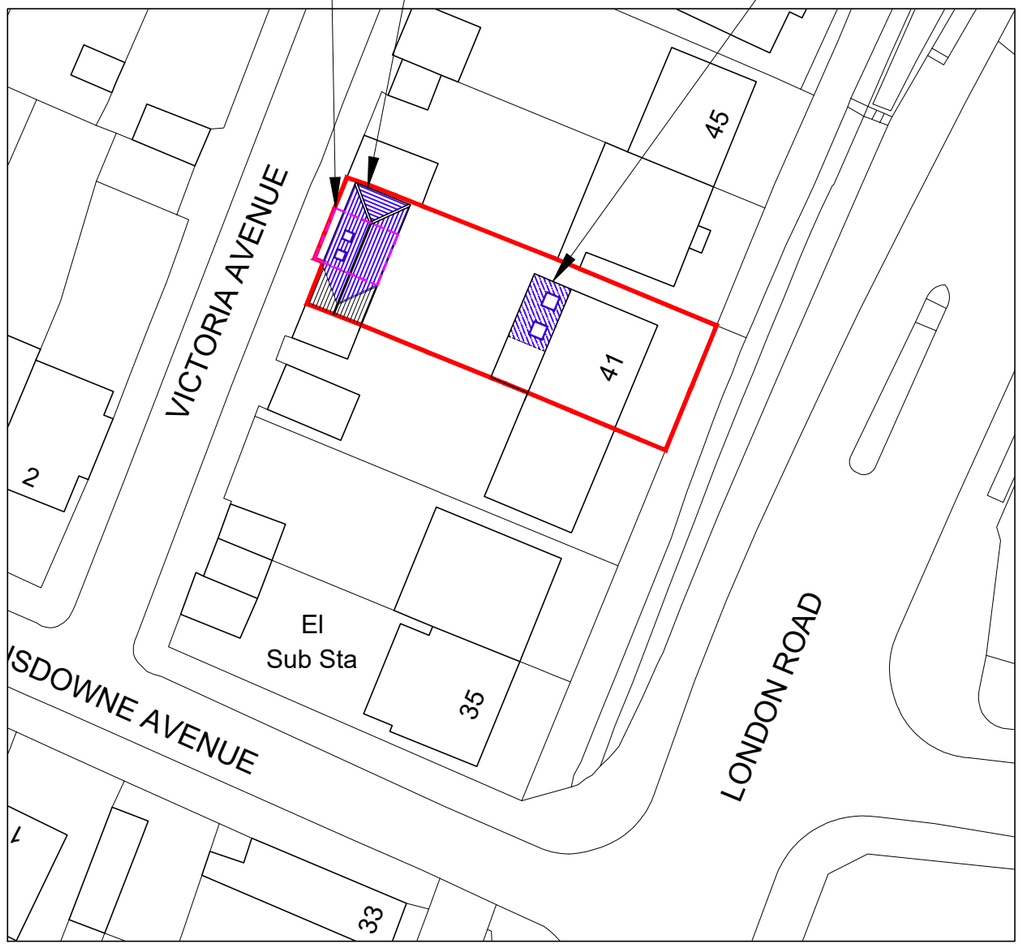

Site plan scale 1:500

10 0 10 20 30

Ordnance Survey, (c) Crown Copyright 2026.
All rights reserved. Licence number 100022432

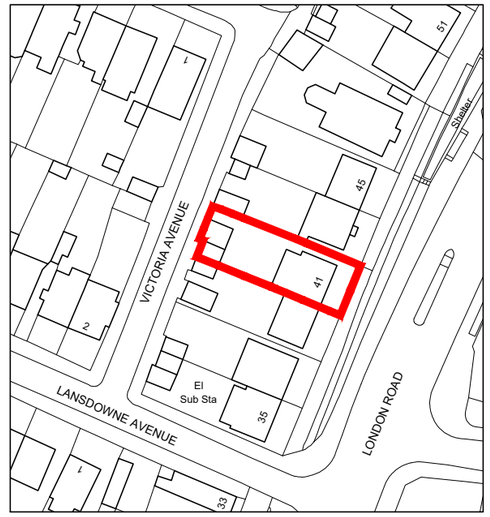

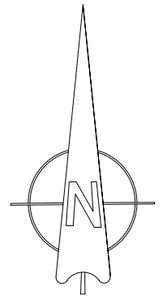

Location plan scale 1:1250

10 0 10 20 30 40 50 100m

1:1250

For: MR & MRS BAYFIELD		Title: SITE & LOCATION PLANS	
Project: PROPOSED EXTENSIONS 41 LONDON ROAD, WIDLEY, WATERLOOVILLE, PO7 5AQ			
	Date: FEB 2026	Drawn: JB	Scale: 1:500 & 1:1250 @ A3
	Job Number: PL.977.26	Drawing Number: -01	Revision: A

jb architects
E: admin@jb-architecturedesign.com
W: www.jb-architecturedesign.com
T: 01243 933732