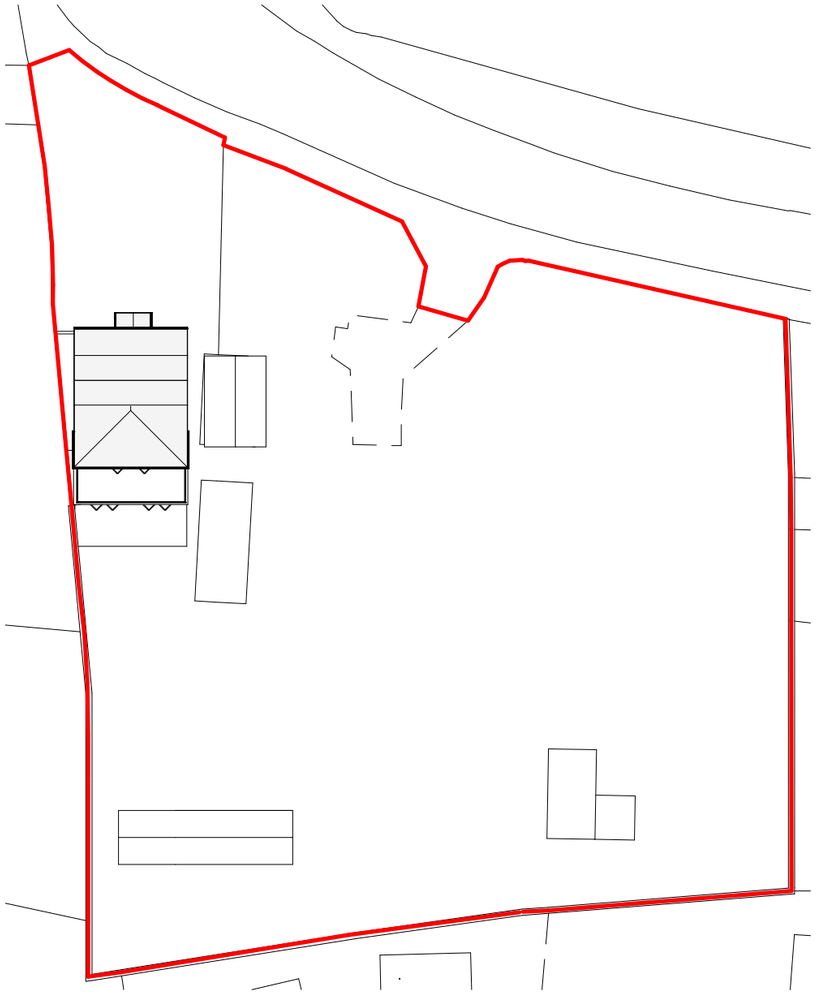

2 Main Site Plan
1 : 500

0m 10m 20m 30m 40m 50m

VISUAL SCALE 1:500 @ A3

Levels
The construction area of the site is level hence no level survey has been provided
Flood Risk
This site does not fall in a flood risk area hence no flood risk assessment has been provided
Tree Survey
This proposal has no impact on trees
Parking Provision
This site retains over 5 parking spaces no increased occupancy is proposed
Boundary Treatment
The boundaries are defined timber panel fences brick walls and hedges

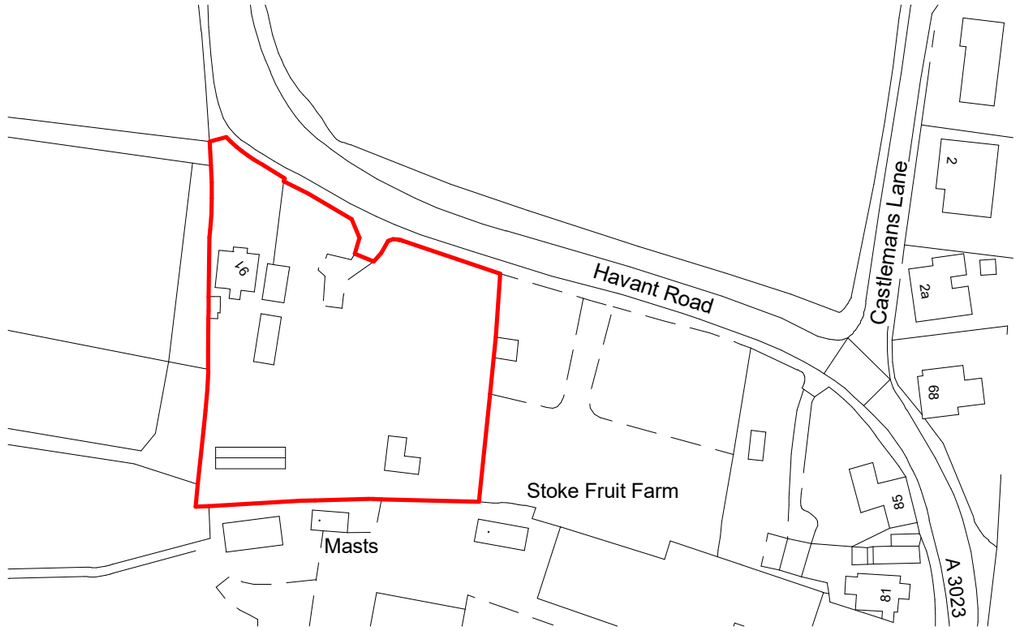

1 Location Plan
1 : 1250

North

0m 25m 50m 75m 100m 125m

VISUAL SCALE 1:1250 @ A3

This map was purchased from emapsite.com on 9.1.2026 and is subject to the following © Crown copyright and database rights
Ordnance Survey AC0000808122

IJ Murray Associates Ltd
www.ijma.co.uk

CIAT CHARTERED PRACTICE

I J Murray Associates Ltd
200 Seafront
Hayling Island
Hampshire
PO11 9HR
Phone 07779 246915
e-mail ian@ijma.co.uk

These drawings are the property of IJ Murray Associates Ltd and should not be reproduced or used in any way without the permission of a Director of IJ Murray Associates Ltd

These drawings are for planning and, if specified, building regulation purposes only and are not for construction. All dimensions should be checked on site before work commences

Mr & Mrs Smith
91 Havant Road HI

Proposed V10

Site and Location Plan

Project number	Project Number		A111
Date	Issue Date		
Drawn by	Author		
Paper size	A3 (Print 100% no borders)	Scale	As indicated

11/03/2026 15:26:00