NOTES

GENERAL NOTES:

1. THIS DRAWING IS TO BE READ IN CONJUNCTION WITH THE OTHER RELEVANT CONSULTANTS DRAWINGS.
2. ALL FINISHES ARE TO CONFORM TO THE CURRENT BUILDING REGULATIONS.
3. REFER TO A SEPARATE DOCUMENT FOR THE DESIGNERS RISK ASSESMENT.
4. ALL WORKS OR MATERIALS INDICATED ON THIS DRAWING ARE TO BE TO THE LATEST RELEVANT BRITISH STANDARDS AND CARRIED OUT IN ACCORDANCE WITH THE BRITISH STANDARDS CODES OF PRACTICE OR RECOGNIZED INSTITUTE OR TRADE ASSOCIATION RECOMMENDATIONS AND PUBLICATIONS.

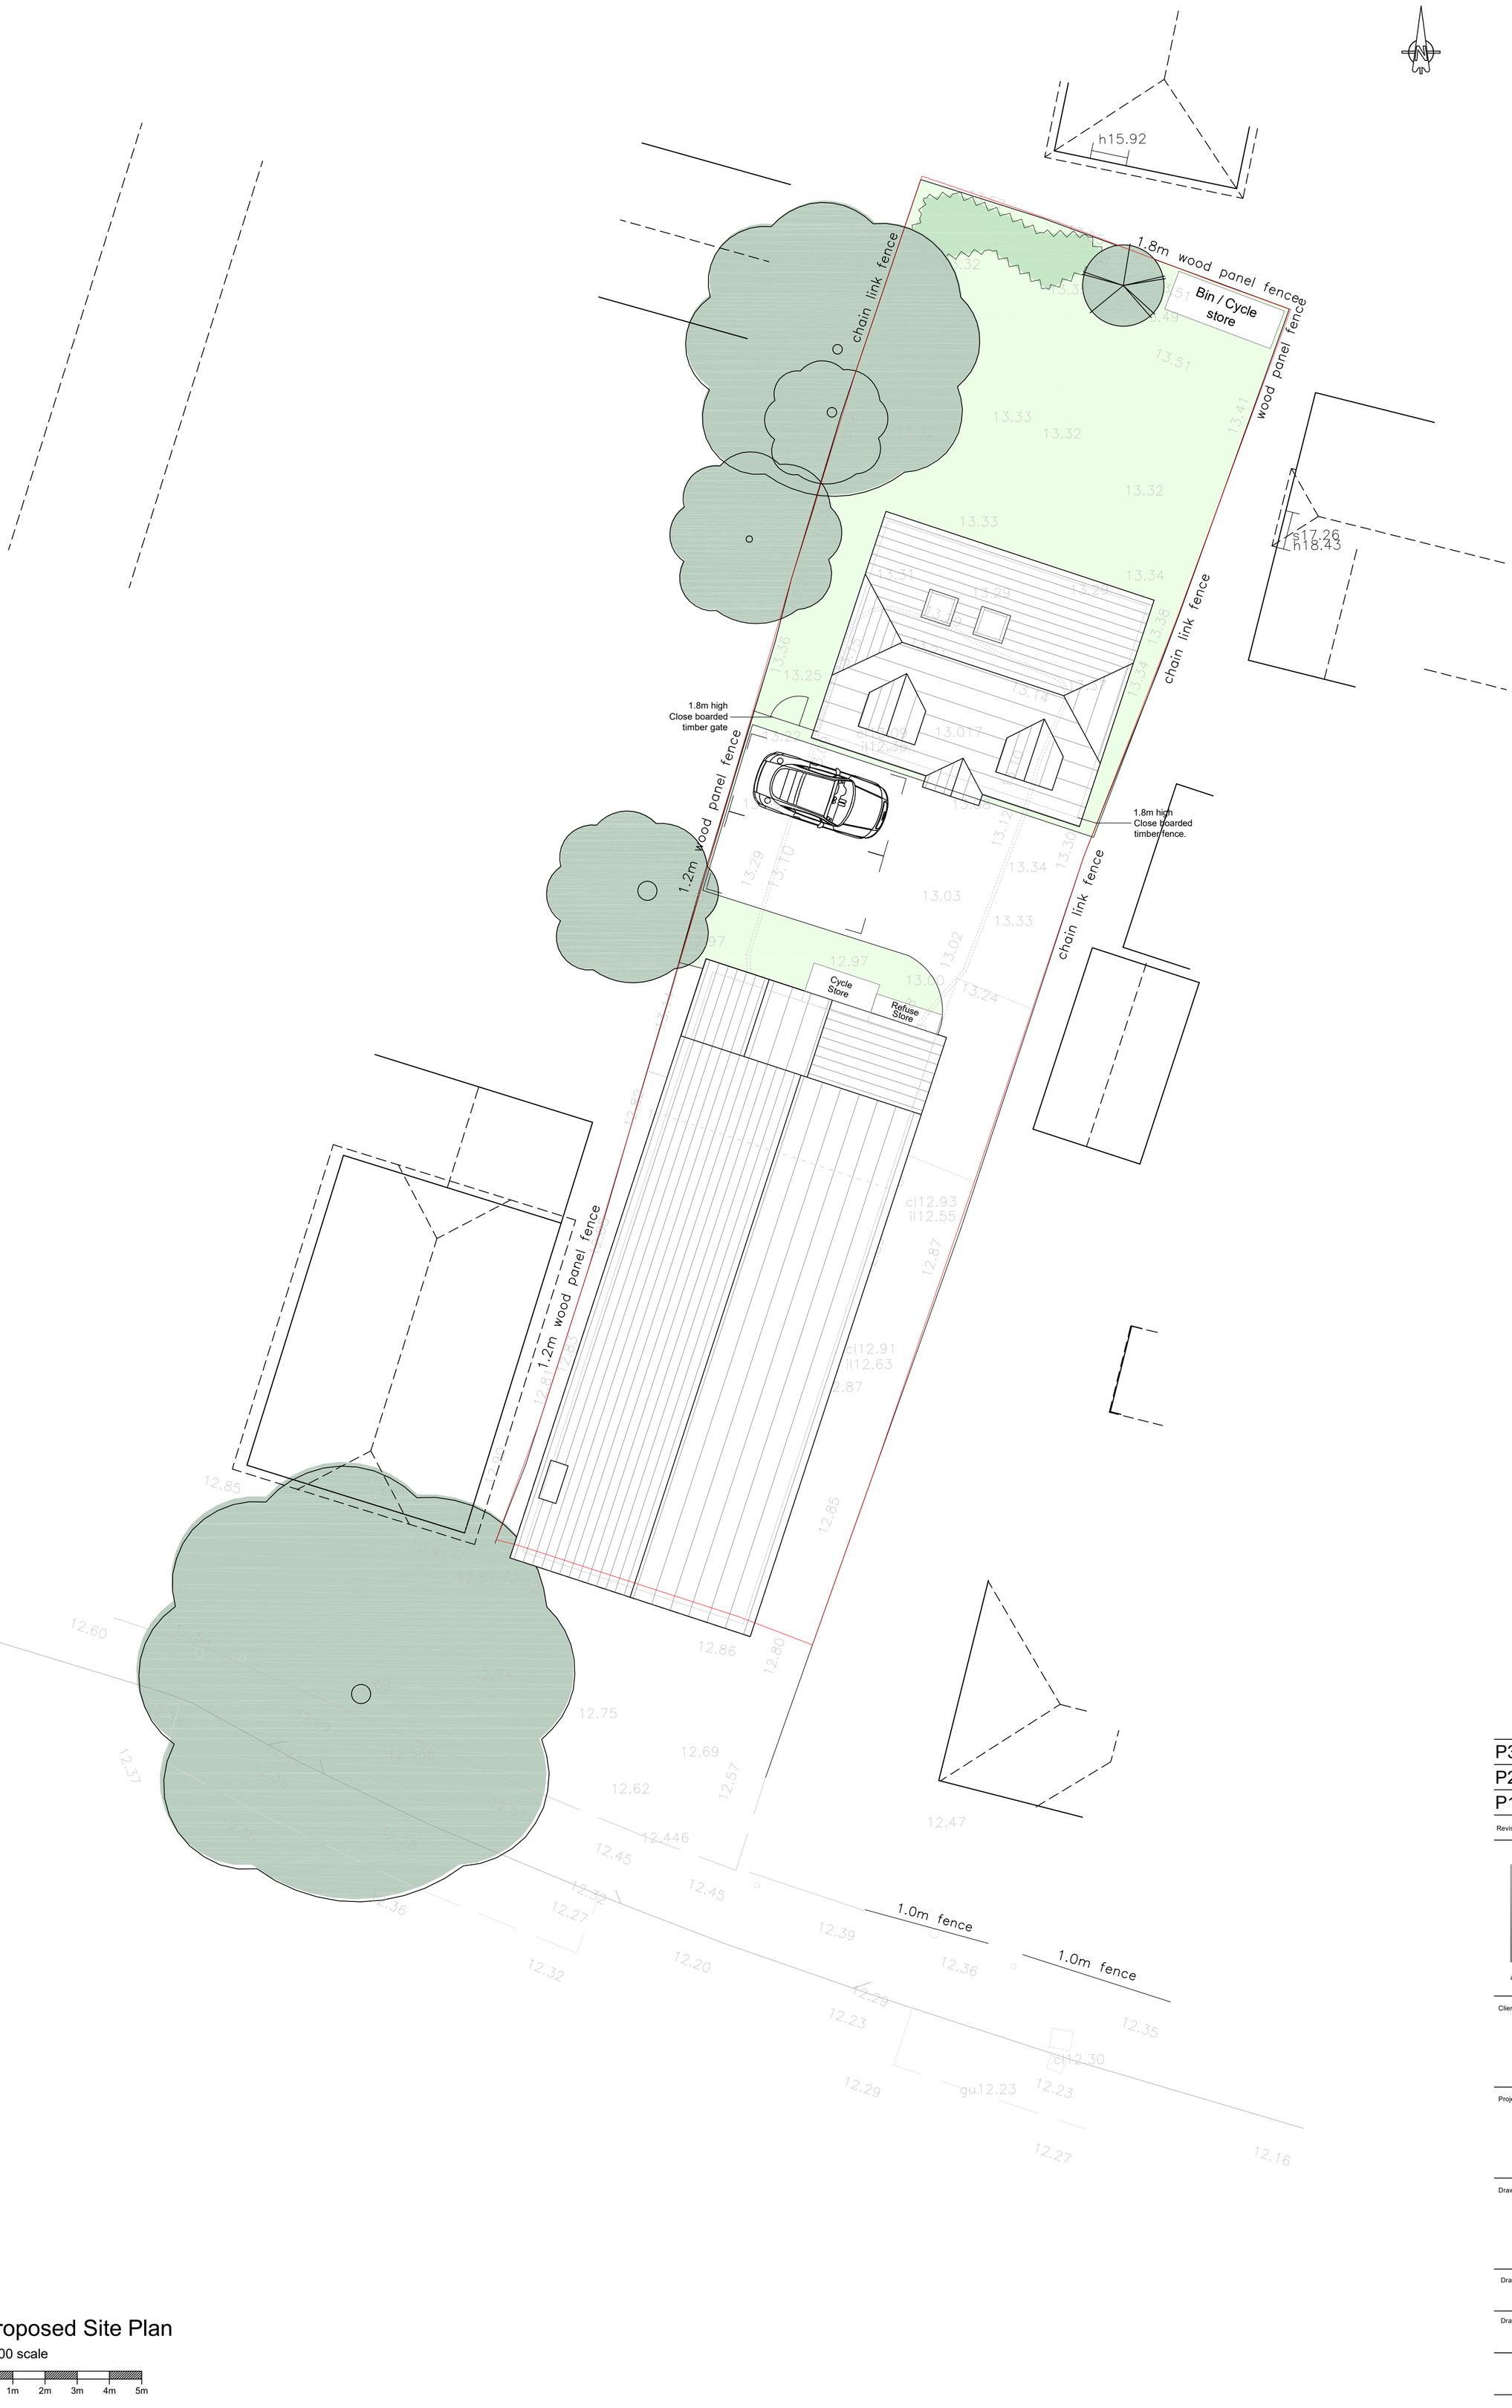

Boundary treatment details

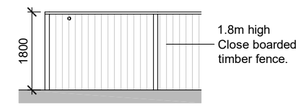

Cycle store details

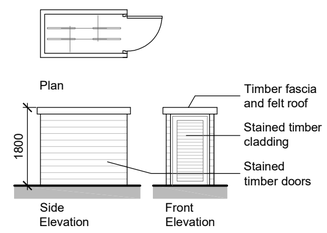

Bin / Cycle store details

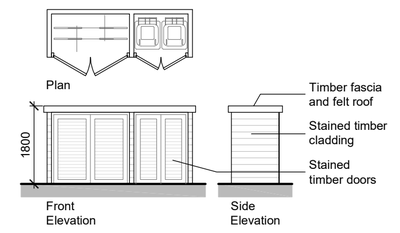

Individual Refuse Store Details

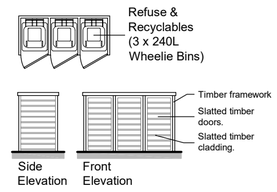

Soft Landscaping

Indicates existing trees / shrubs.

Indicates new trees / shrubs to LA approval.

Hard Landscaping

Tarmac surfacing to road / parking bays.

Revision	Date	Description	Dwn	Chkd
P3	May 2023	Adjustments based on feedback	HM	
P2	Nov 2022	Planning	HM	
P1	Nov 2022	Planning	HM	

Lansdowne House
25-26 Hampshire Terrace
Portsmouth PO1 2QF
Hampshire England

Tel: (023) 92 755 333

E-Mail: admin@plcarchitects.com
Web: www.plcarchitects.com

Client :

Project :

86-88 Bedhampton Rd,
Bedhampton, Havant
PO9 3EZ

Drawing Title :

Proposed Site Plan

Drawn By	Date	Checked By	Date	Approved By	Date
HM	Nov 22				

Drawing No.	Revision:	Scale:
22.3295.103	P3	1:100 @ A1

PLC ARCHITECTS © COPYRIGHT RESERVED 2022
NOT TO BE SCALED. DIMENSIONS TO BE CHECKED ON SITE
SCALING ONLY FOR LOCAL AUTHORITY PURPOSES

Proposed Site Plan

1:100 scale

0 1m 2m 3m 4m 5m