scale 1:100

0m 500mm 1m 2.5m 5m

Do not scale this drawing except for planning application purposes
All dimensions must be verified on site prior to construction
This drawing is copyright of Cover Storey Architects LLP

South Elevation

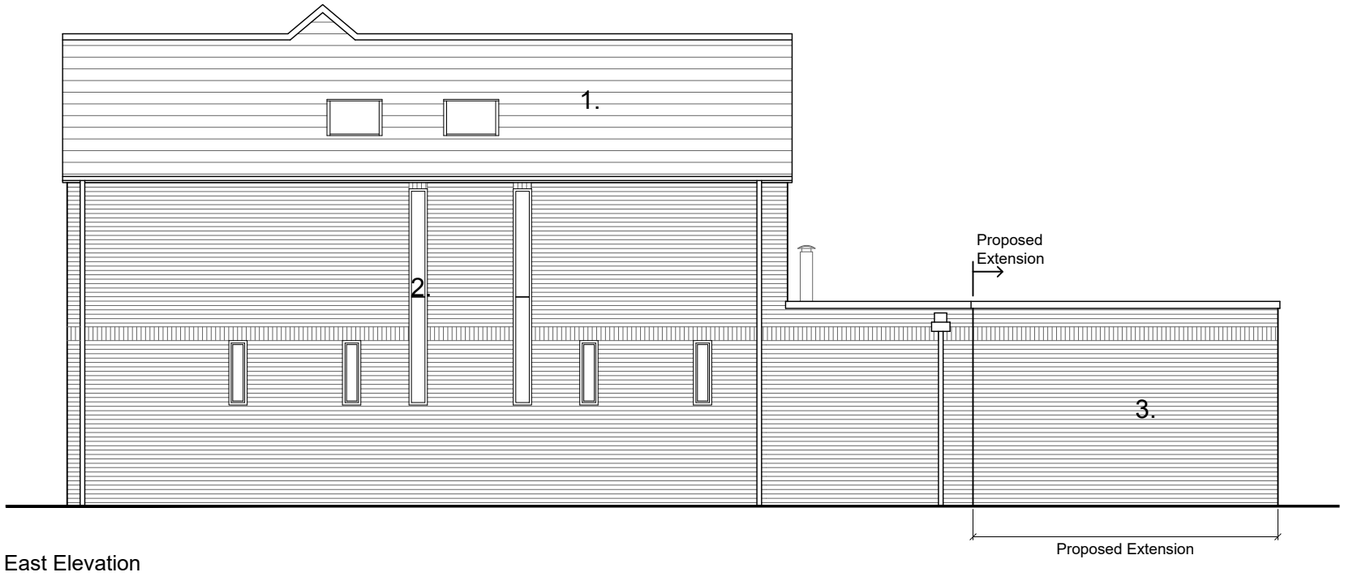

East Elevation

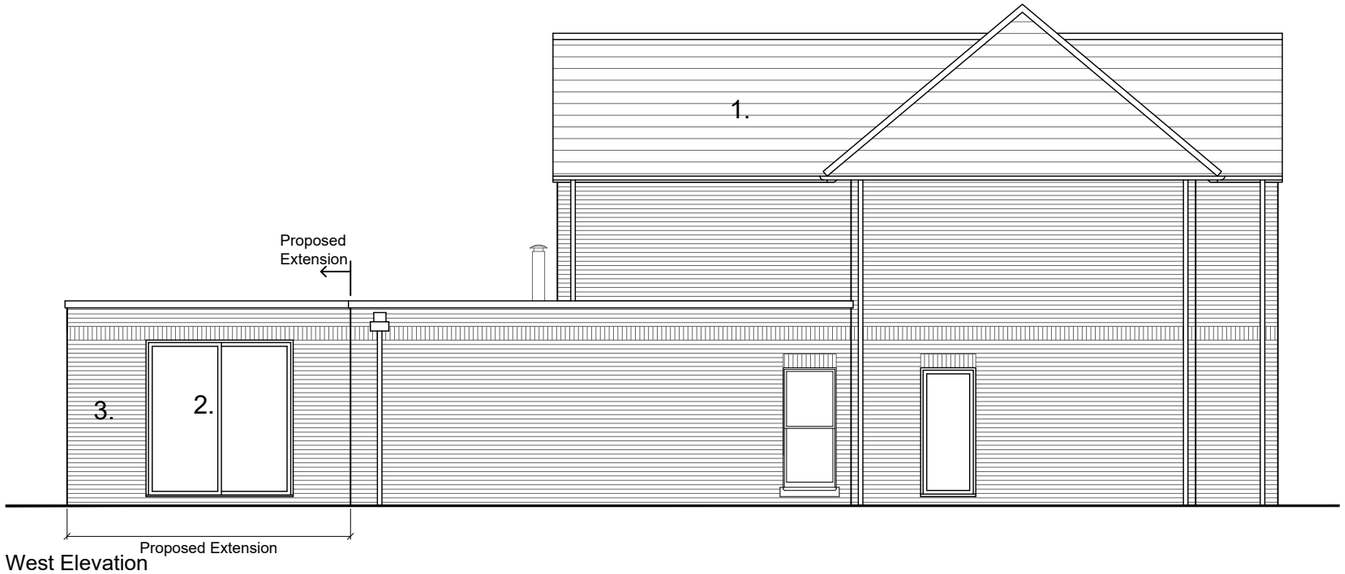

West Elevation

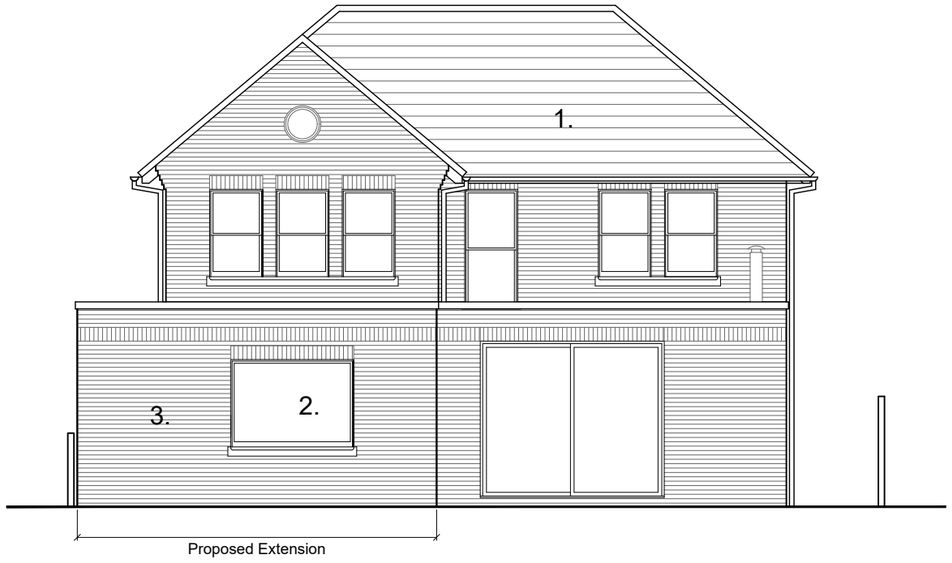

Materials

1. Red Clay Tiles
2. Grey Windows and doors
3. Red Brick
4. Timber Front Door

REV	DESCRIPTION	BY	CHK	DATE
P1	PLANNING ISSUE	RPN	DS	31.03.26

Cover Storey Architects

Cover Storey Architects LLP The Studio, 18 St Georges Avenue, Havant PO9 2RX
Tel. 02392 006266 info@coverstorey.co.uk www.coverstorey.co.uk

Project name:	Drawing name:	Scale @ A3	Drawn / Checked:	Date:	Status:	Project no:	Drawing no:	Revision:
22 St. George's Avenue	Propsoed Elevations	1:100	RPN / DS	March 2025	PLANNING	26004	V05-100	P1