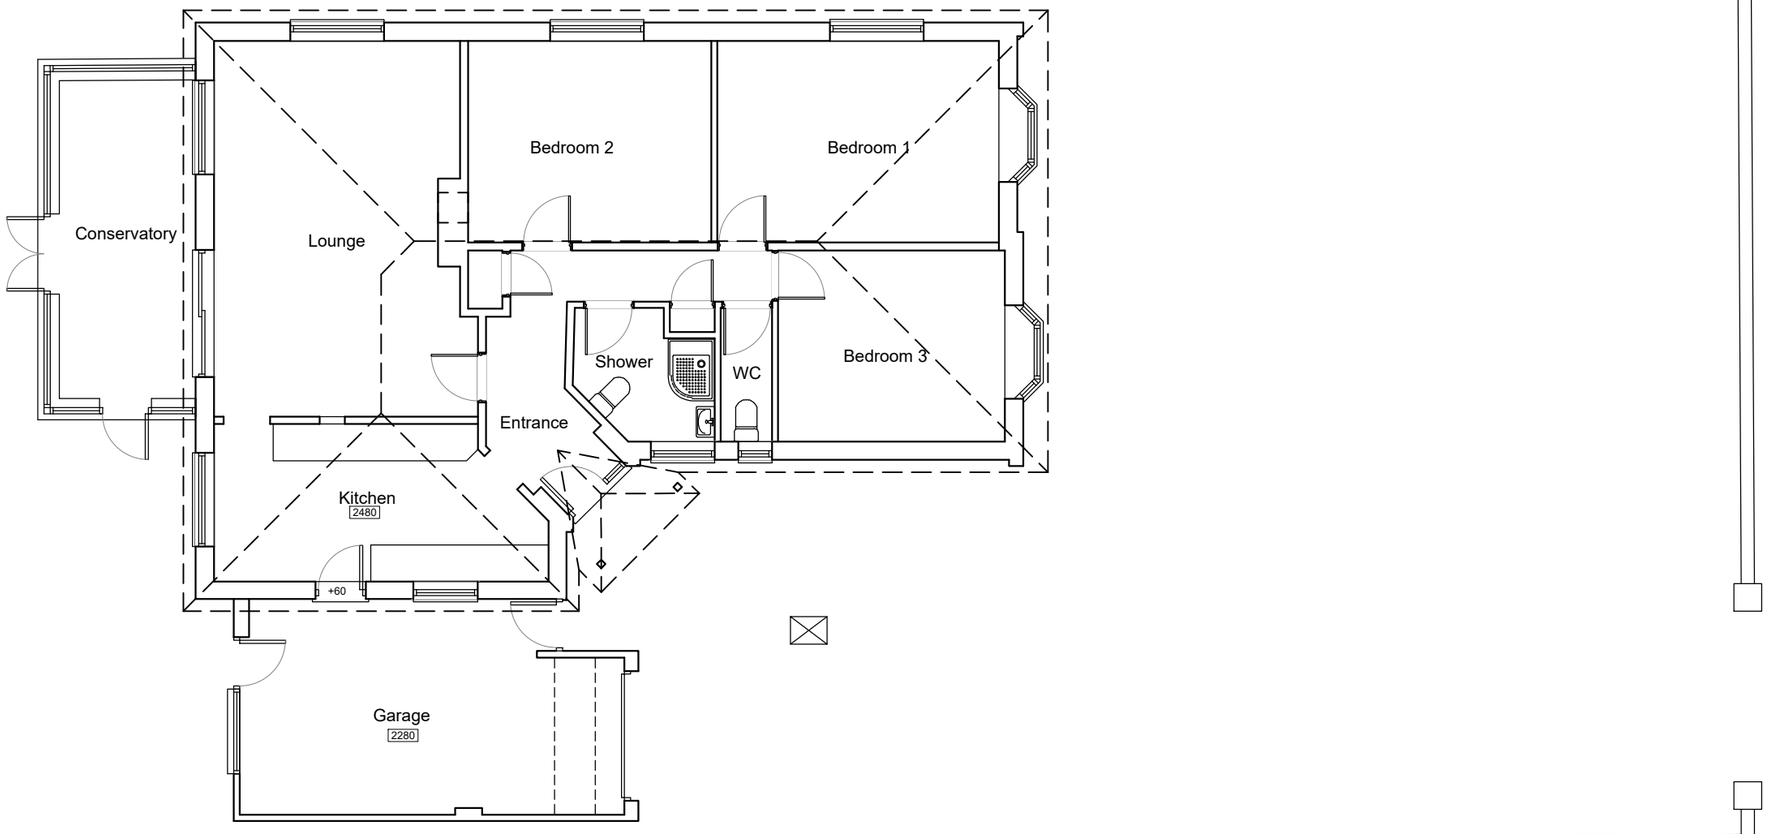

GROUND
Floor Plan

SCALE BAR 1:100

1m 10m 20m

NOTES

- The details shown are for design intent purposes only and are subject to further design development with suppliers and sub-contractors.
- Proposals subject to consultation and approval from Local Authority Planning Department and Building Control (or an Approved Inspector).
- This drawing can only be scaled for planning purposes. Any errors as a result of scaling will not be accepted.
- All setting out dimensions should be checked on site prior to construction and any discrepancies and/or omissions should be reported to the Architect immediately.
- This drawing is to be read in conjunction with all other plans, structural calculations and specifications.

CAAD
Critchley Architecture And Design Ltd.
Contact: 02392 474 919 | info@caad.online
The Old Bakery, 34 North Street, Havant, PO9 1PT

PLANNING

Revisions

P1 - issue for comment - SR (30.01.26)
P2 - Issued for Planning - JF (31.03.26)

Project Address

15 Staunton Avenue,
Hayling Island,
PO11 0EN

EXISTING FLOOR PLAN

Scale	A3 = As Shown
Drawn By	JF
Date	29.01.2026

Project No.	Sheet No.	Rev.
26006	201	P2