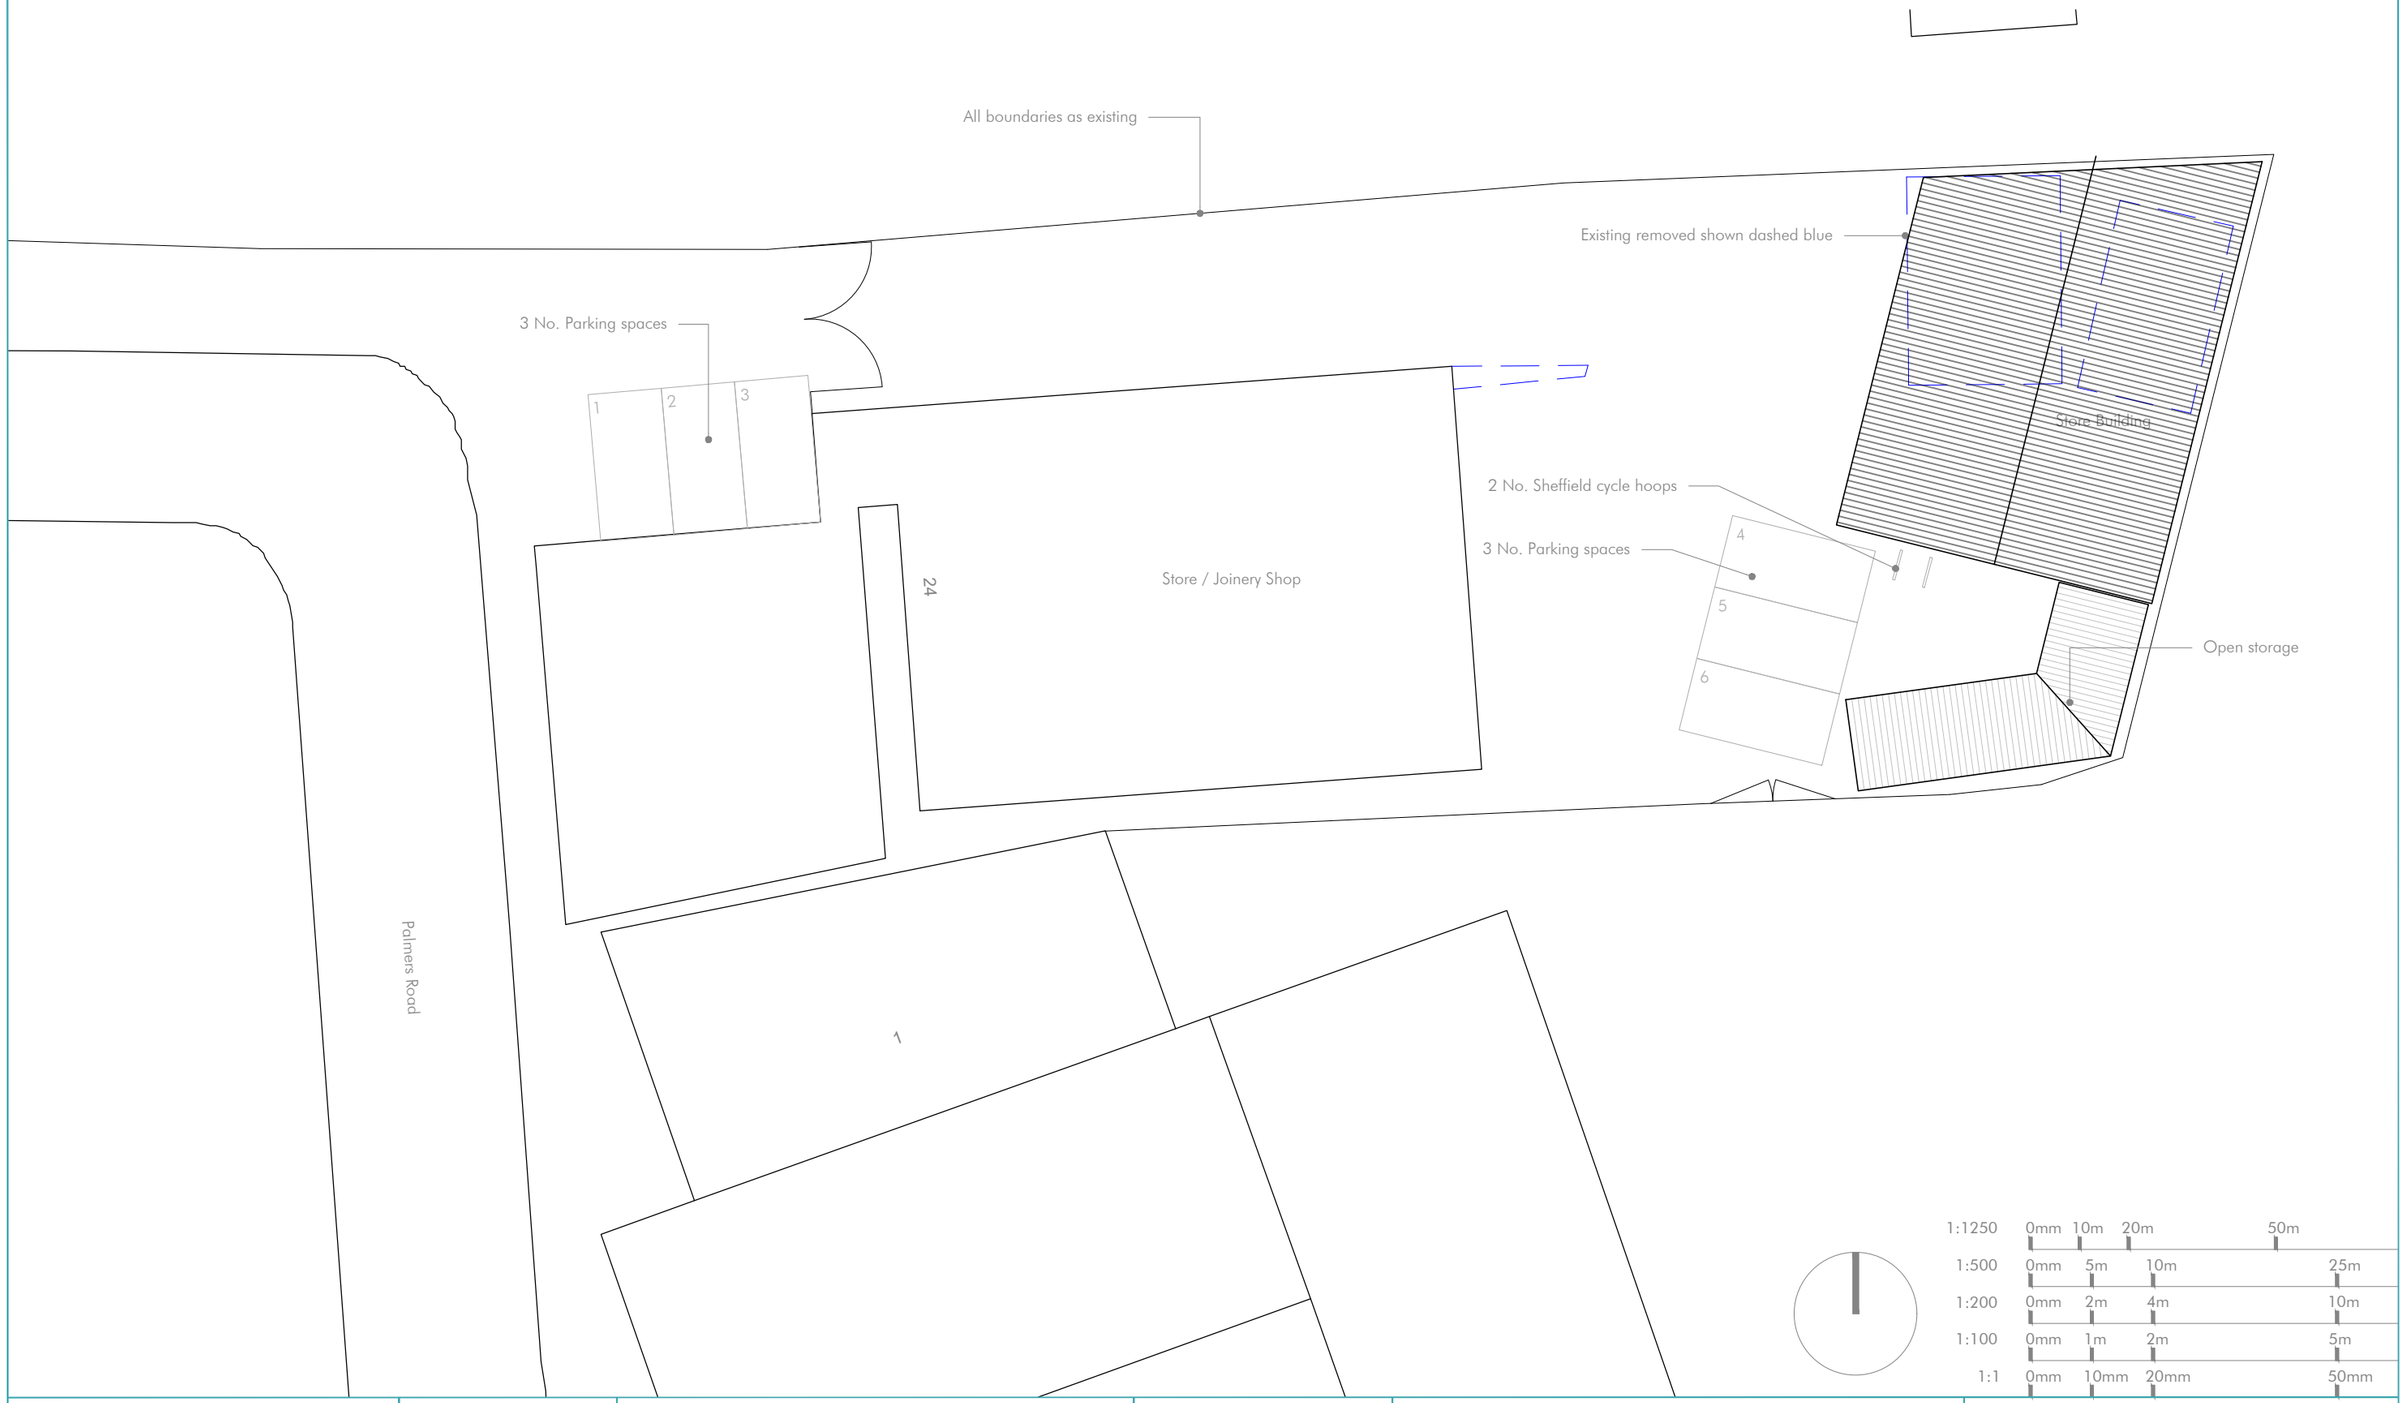

1:1250 0mm 10m 20m 50m
1:500 0mm 5m 10m 25m
1:200 0mm 2m 4m 10m
1:100 0mm 1m 2m 5m
1:1 0mm 10mm 20mm 50mm

Project
24 Palmers
Emsworth

Drawing
Proposed Block & Site Plan

Project No.
1006

Dwg No.
3.000

Scale
1:200 @ A3

Rev Date Notes

The Studio @ Lavant House
Chichester PO18 9AB
01243 974969
info@hebdendesignstudio.com
www.hebdendesignstudio.com

Hebden design studio
architecture / town planning / interior design / project management

Notes:
Do not scale from this drawing unless for the purposes of Local Authority Planning Approval. Please verify that the information is correctly printed to scale by checking the control bar.
This drawing must be read in conjunction with all other related drawings and documentation.
This drawing is copyright of Hebden Design Studio Ltd ©. All rights reserved