Existing materials:

Walls - Brick

Roof - Plain tiles

Rainwater goods - Black UPVC

Fascia and soffits - White UPVC

Windows - White UPVC

Rear Elevation (south west)

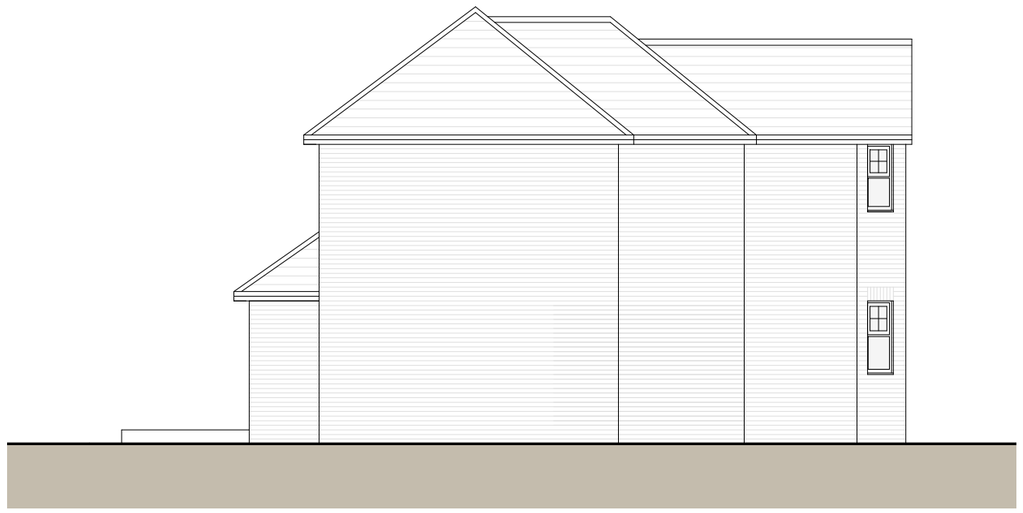

Side Elevation (south east)

0m 1m 2m 3m 4m

Scale 1:100

Project

6 Arun Close

Cowplain, Waterlooville, PO8 8BP

Scale
1:100@A3

Date
06/01/26

Drawing Title

Existing Elevations

Status
Planning

Drawing No.
25255 - P007

Rev
B

MJH Architects, 4 Rookswood, Alton, Hants, GU34 2LD
T. 01420 544501 www.mjharchitects.co.uk

Notes:

This drawing is © copyright of MJH Architects.

This drawing is to be read in conjunction with all consultant's drawings, details and specification.

All dimensions to be checked on site prior to commencement of building work.

Scale for planning purposes only.

Any discrepancies to be reported to the architect prior to implementation.