Existing Rear Elevation

1 : 50

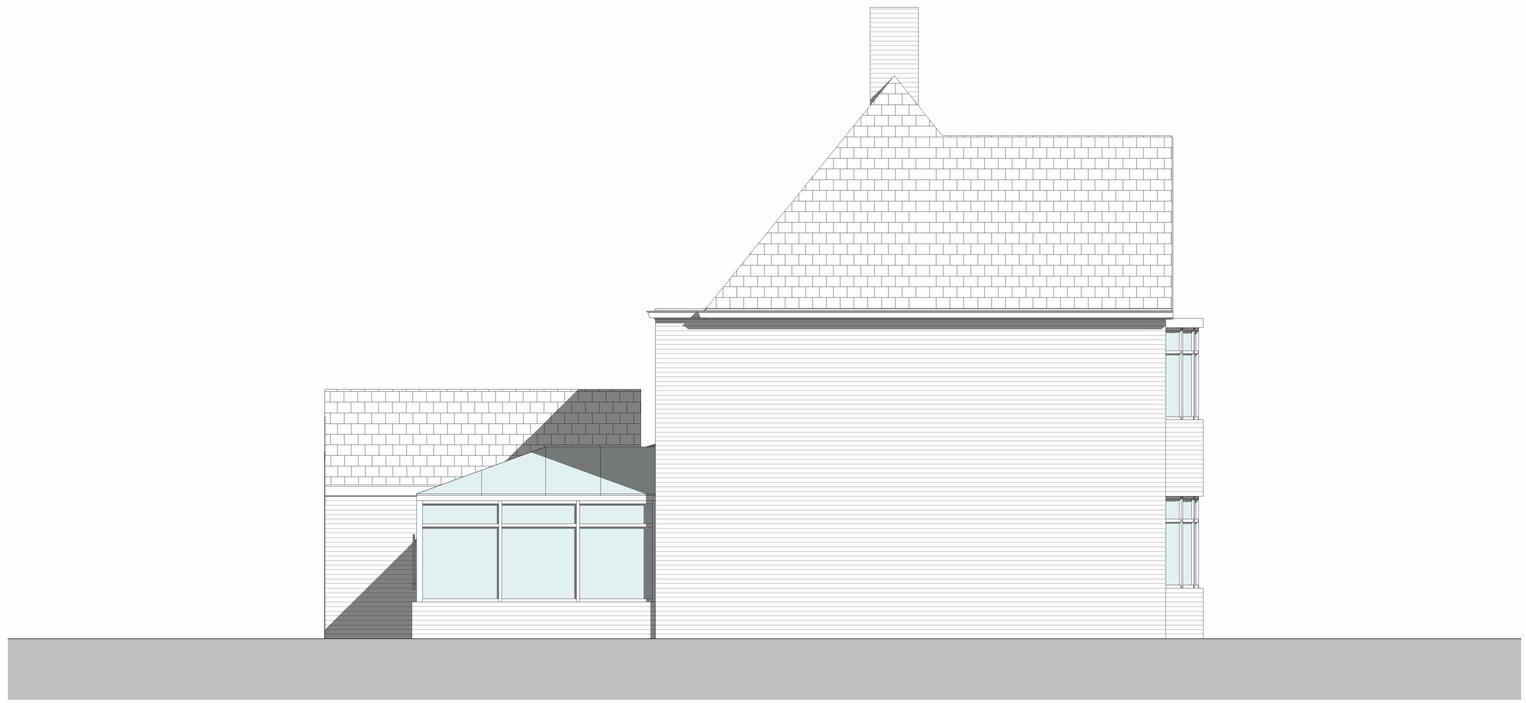

Existing Side Elevation 2

1 : 50

PRELIMINARY

REV.	DATE.	DESCRIPTION.	BY.	CHK.
P01	18.03.26	First Issue	RR	RR

Note
Details and dimensions of proposed plans to be checked on site by appointed contractor prior to any commencement/ordering of materials or work.

Solent Architecture
Merlin House,
4 Meteor Way,
Fareham,
PO13 9FU

07305 456633
solentarchitecture.co.uk
hello@solentarchitecture.co.uk

CLIENT.
Girls and Boys Nursery

PROJECT.
102 Bedhampton Road, Havant, PO9 3EZ

TITLE.
Existing Rear and Side Elevation

CREATION DATE.	SCALE @ A1	REVISION.
Mar 2026	1 : 50	P01

DRAWN.	CHECKED.	STATUS.
R Reade	R Reade	PR

SHEET NO.
26008 - STA - ZZ - ZZ - D - A - 1301
Project No - Originator - Zone - Level - Type - Role - Number

© Copyright: All Rights Reserved.
This drawing must be read in conjunction with all other relevant drawings and information.
Any discrepancies must be reported to Solent Architecture immediately.
The drawing or information must not be used for construction unless expressly issued for construction.
Do not scale off drawings. Use displayed dimensions.

1:50 0m 1 2 3 4 5