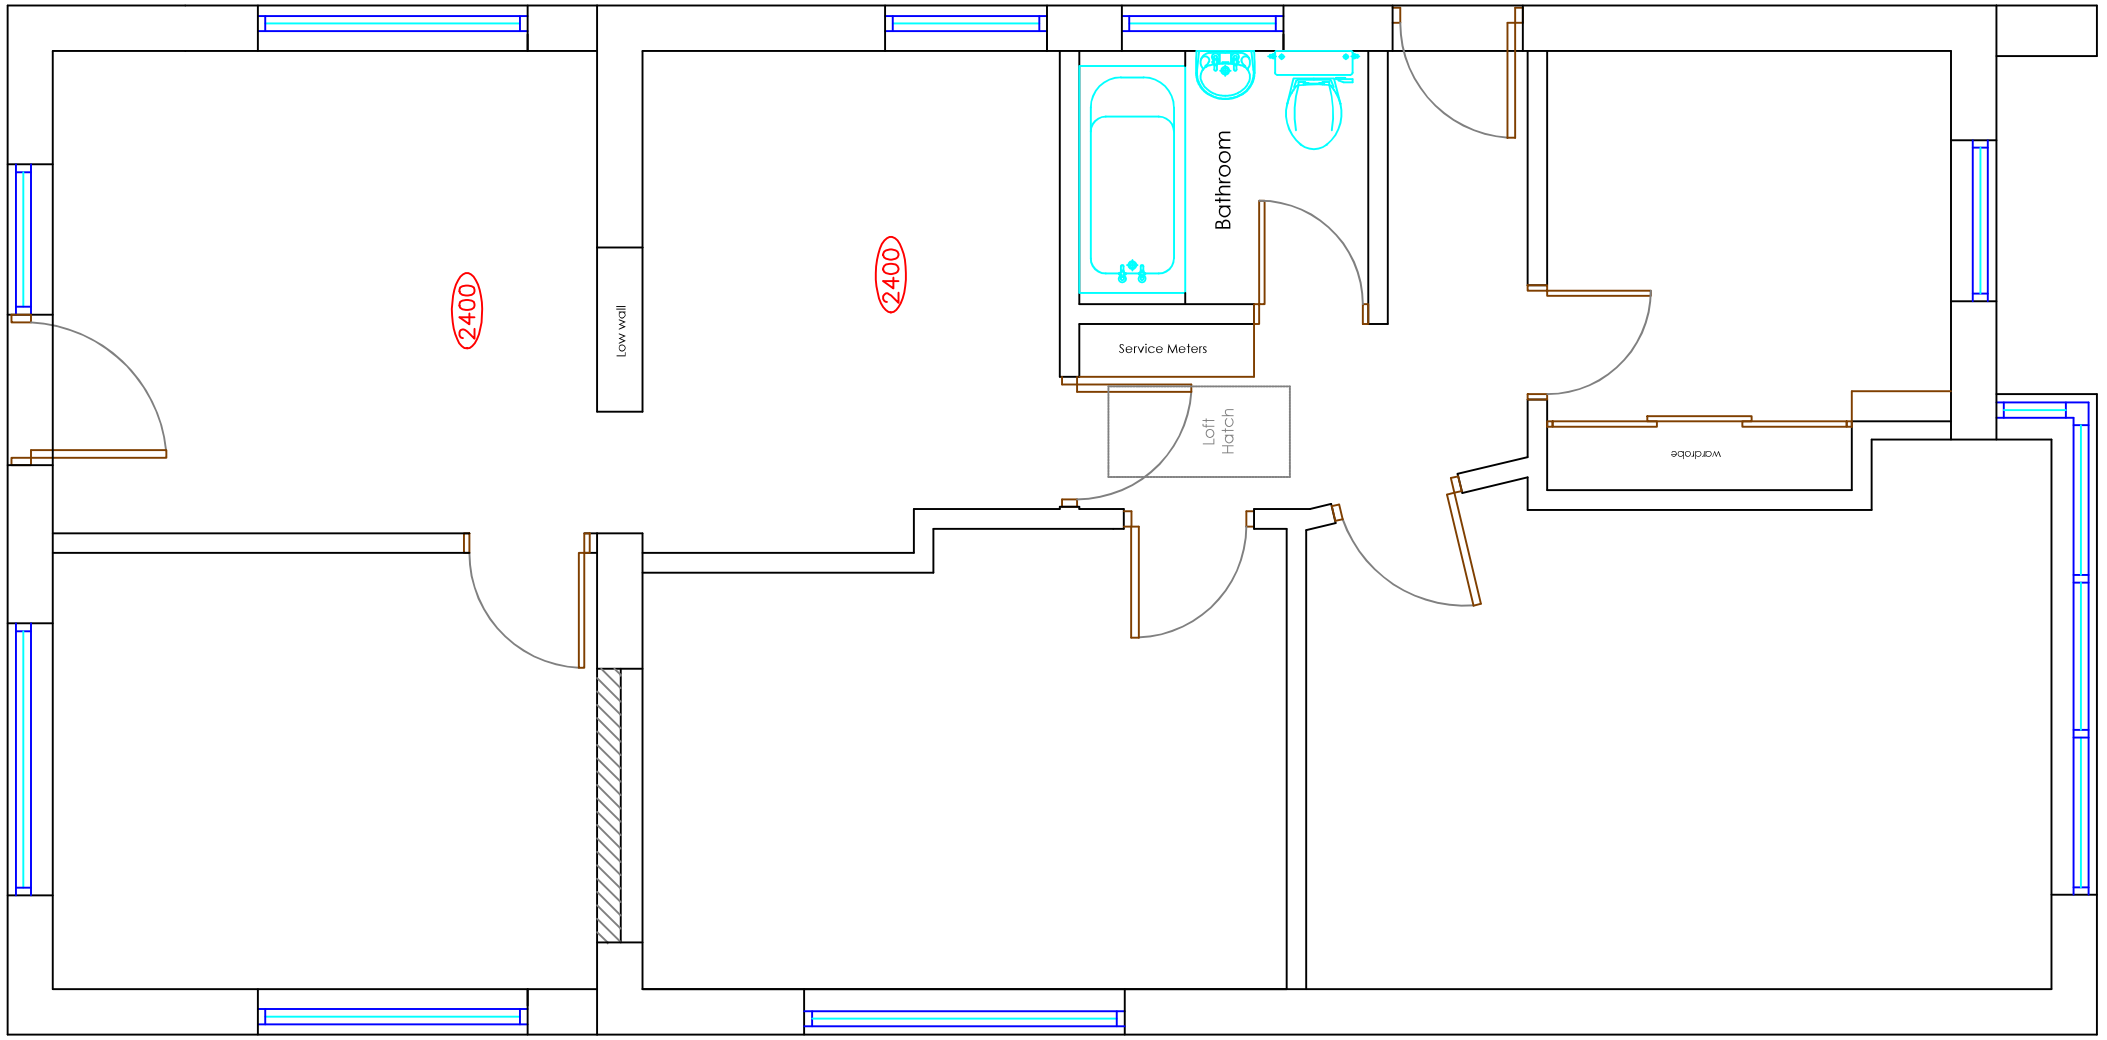


Proposed Ground Floor Plan

Copyright is reserved by GBS Designs and is issued on the condition that it is not copied or disclosed by or to any unauthorised persons without prior consent in writing from GBS Designs.

All dimensions to be checked on site

All structural elements to be specified by a suitably qualified structural engineer.

REV	DESCRIPTION	DRAWN	DATE
-	Initial design	GBS	13.03.26
A	Original flat roof kept to the rear extension over the dining area and a new cable end roof to the lounge.	GBS	18.03.26
B	Full back rear extension option	GBS	09.04.26
C	Widened proposed rear extension and added a new side window to match existing	GBS	15.05.26

Scale Bar

0 1 GBS 2 ~~15.05.26~~ 3 4 5

Drawing Ref
21SHILLINGLEE 05

Scale at A1: 1:25
Scale at A3: 1:50

Date
15 MAY 2026

Drawn by
GBS

Drawing Title
21 Shillinglee
Purbrook
Waterlooville
Hampshire
PO7 5RW

gbs designs
CAD - ARCHITECTURE - DESIGN
6 Shillinglee Waterlooville
Hampshire PO7 5RW
Tel 023 9225 8315
www.gbs-designs.co.uk