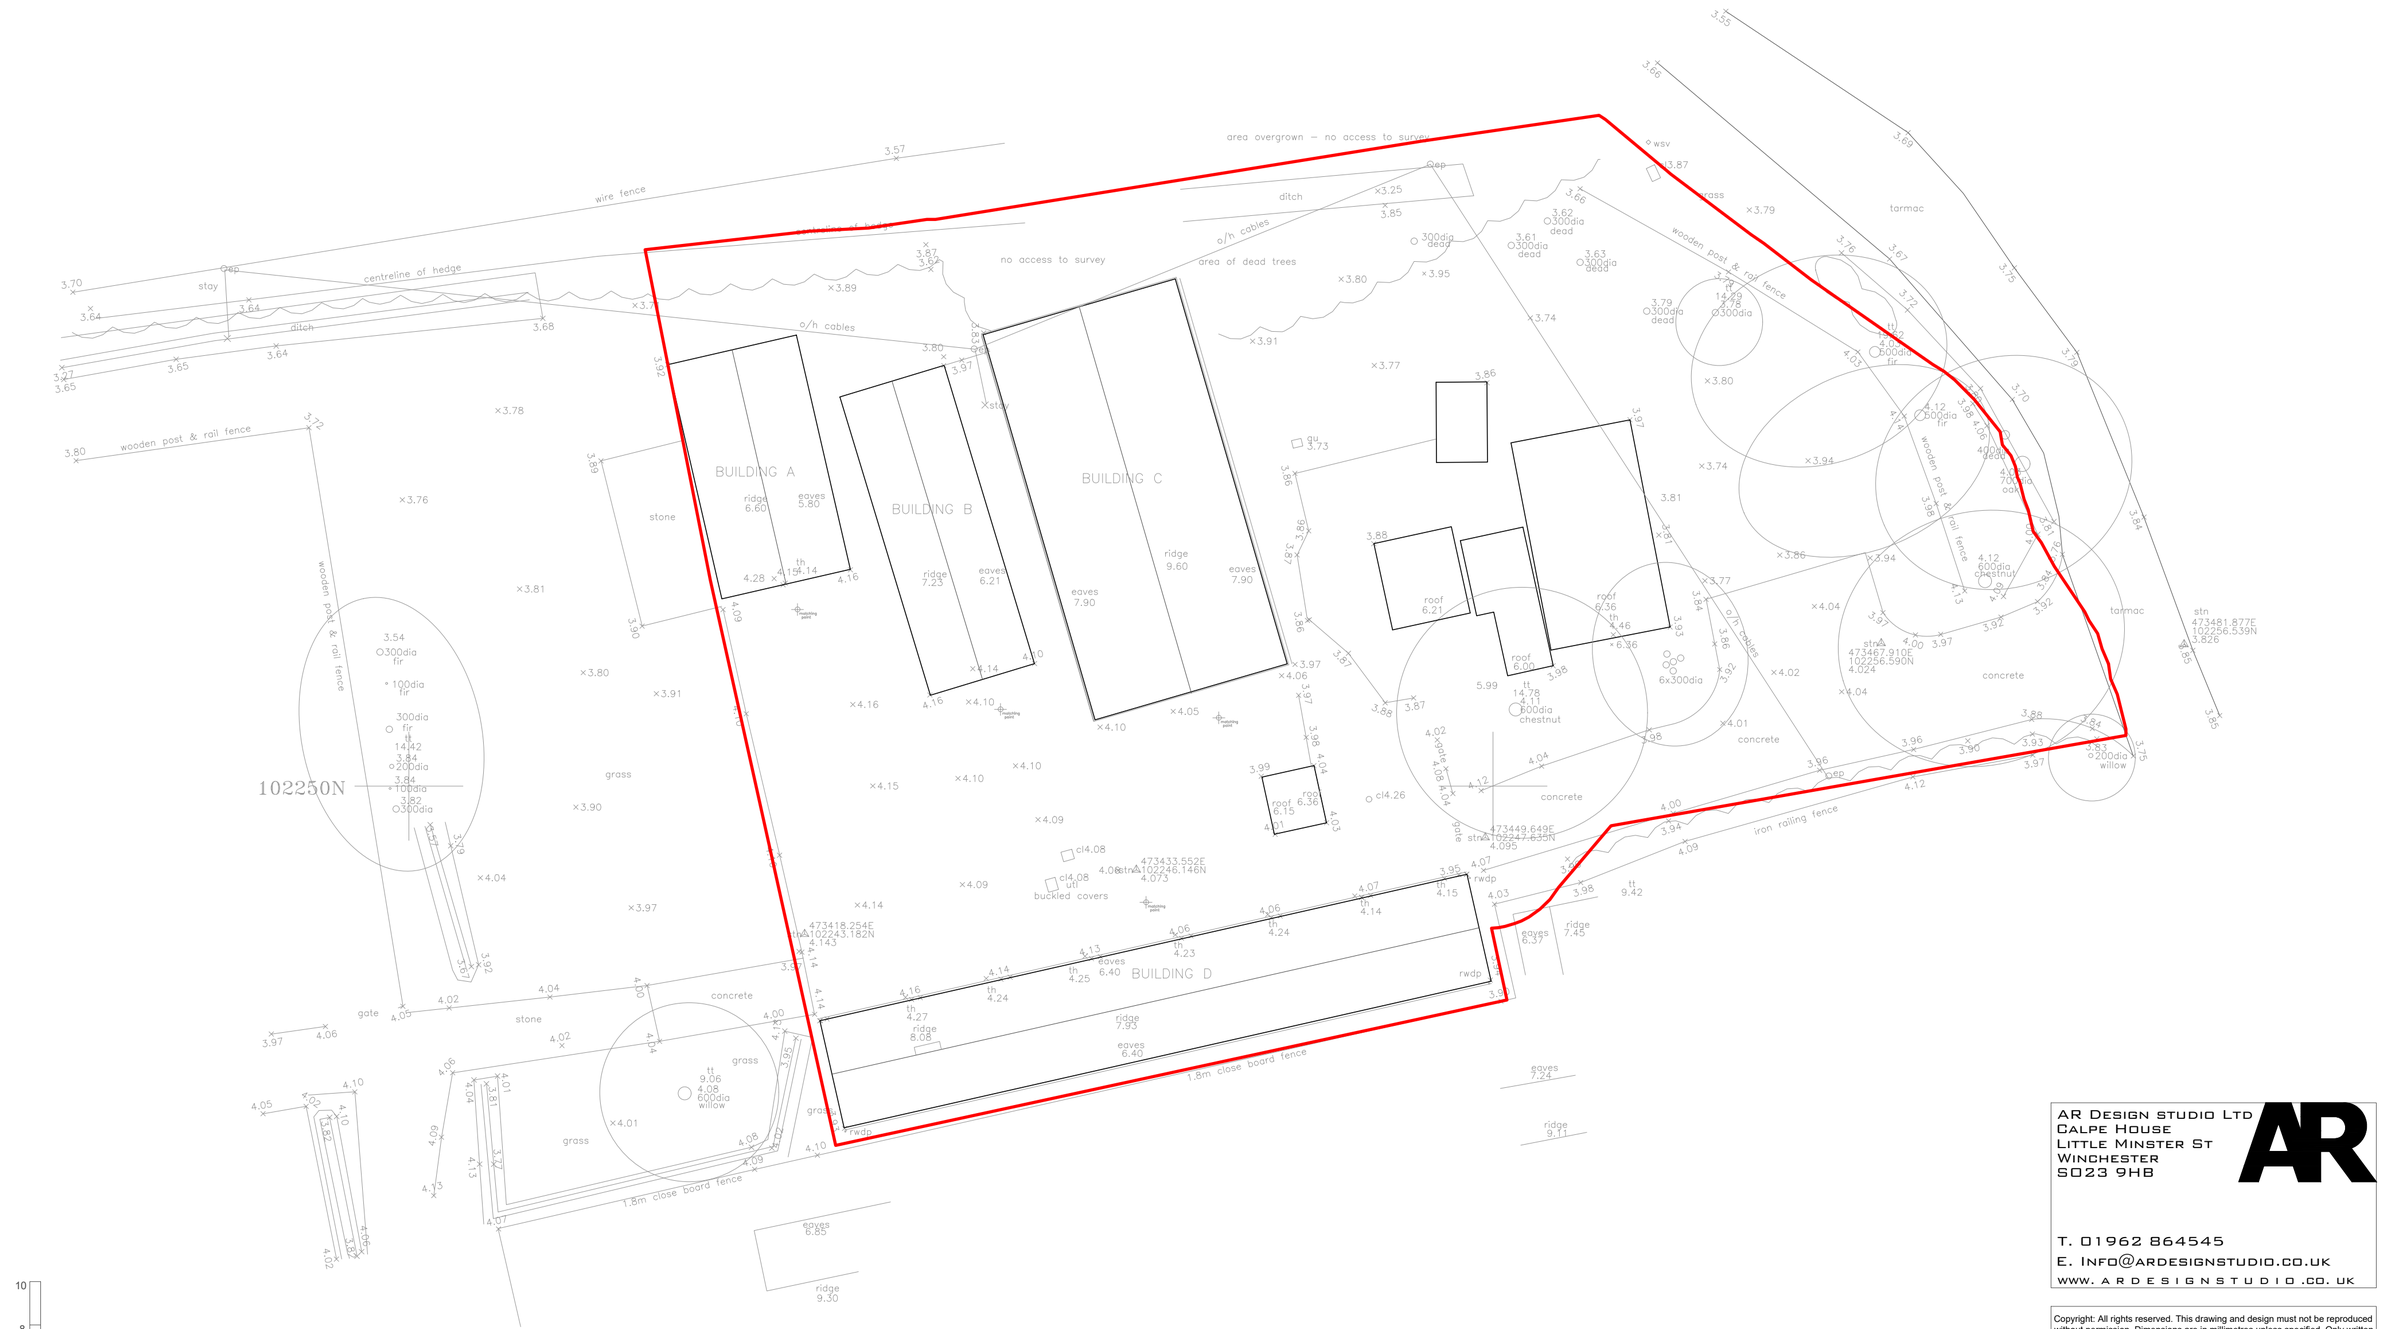

AR Design studio Ltd
Calpe House
Little Minster St
Winchester
SO23 9HB

T. 01962 864545
E. info@ardesignstudio.co.uk
www.ardesignstudio.co.uk

Copyright: All rights reserved. This drawing and design must not be reproduced without permission. Dimensions are in millimetres unless specified. Only written dimensions to be worked from. Do not scale from this drawing.

Job title: Gutner Lane

Drawing title: Existing Site Plan

Status: Planning

Drawn by	Checked by	Date	Scale at A3	Scale at A2
PS	--	Apr 2025	-	1:200

Job No.	Dwg No.	Revision
1003	P002	-

For Planning Purposes only