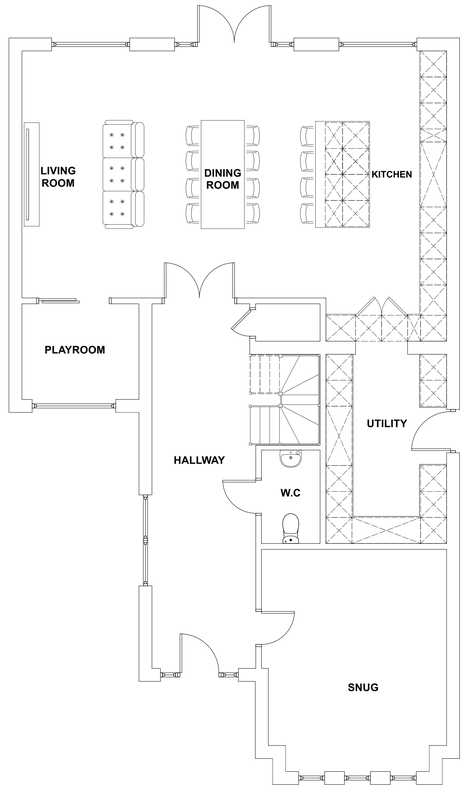

PROPOSED GROUND FLOOR PLAN 1:50

Scale 1:50

0 1000 2000 3000 4000 5000mm

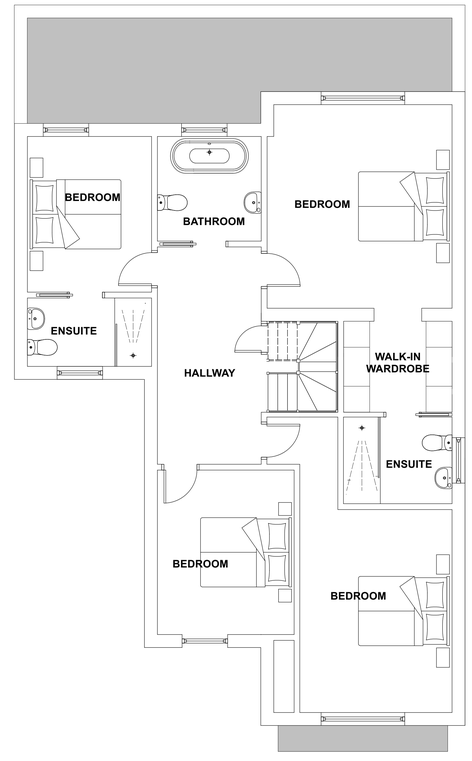

PROPOSED FIRST FLOOR PLAN 1:50

Scale 1:50

0 1000 2000 3000 4000 5000mm

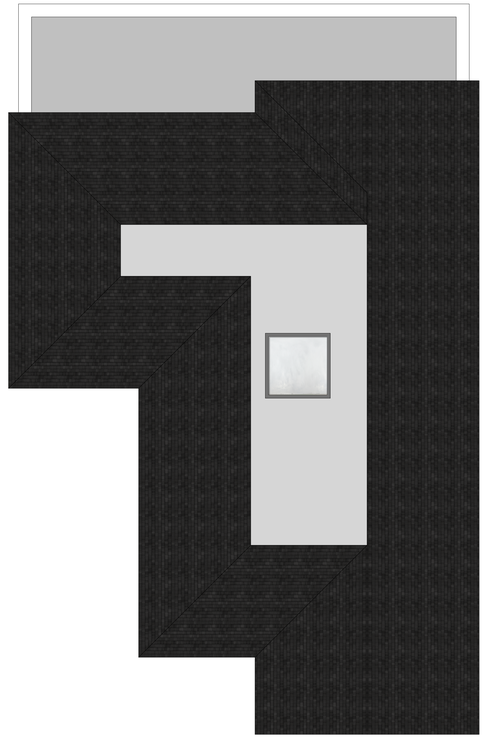

PROPOSED ROOF PLAN 1:50

Scale 1:50

0 1000 2000 3000 4000 5000mm

Job Title	27 Fernhurst Close
Proposed Drawings:	Proposed Floor Plans
Scale: As Shown @ A0	
Drg.No: WATD-003-P	
Drawn by: LMW	
Issued to: Client	
Status: Planning	
Date: 10.05.2026	

WATDESIGN
RIBA ARCHITECT

WAT DESIGN
Chartered Architects