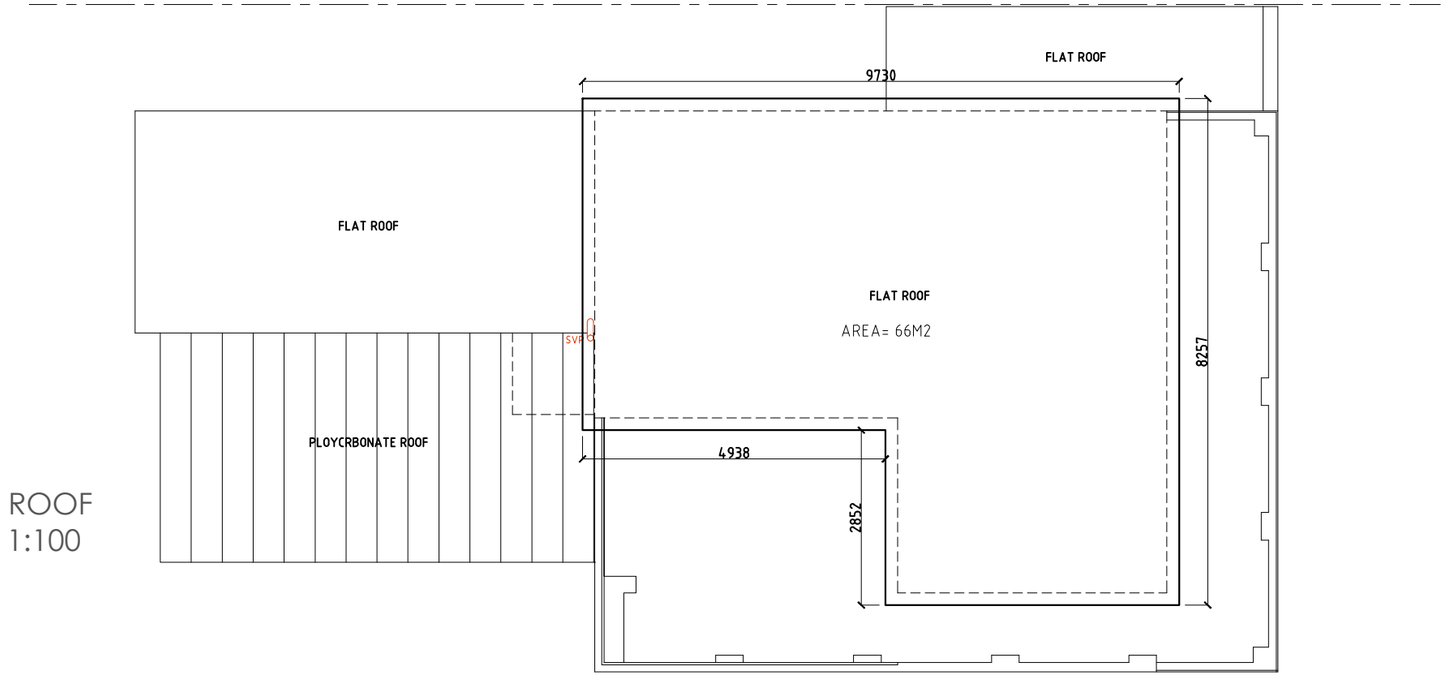

ROOF
1:100

N

SCALE 1:100

0m 5m

lilleyarchitecture
232 southwood road hayling island hampshire PO11 9QQ
02392 460974 07734 899673 mail@lilleyarchitecture.com

PROJECT:	DRAWING:	DRAWING REFERENCE:	REVISION:	SCALE:
Halekai, 2 Wittering Road, Hayling Island	ROOF PLAN: EXISTING	609 PL11	1	@A3