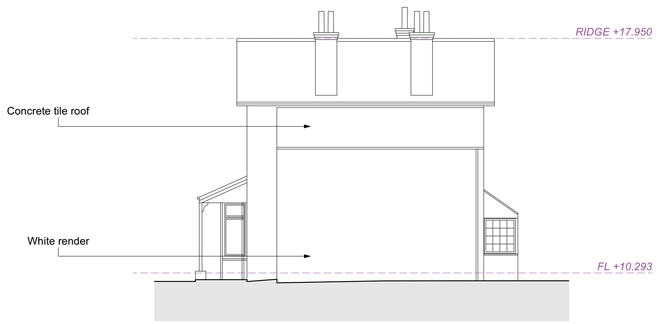

1 EXISTING NORTH ELEVATION
Scale: 1:100

0 4 5 M

2 EXISTING EAST ELEVATION
Scale: 1:100

0 4 5 M

3 EXISTING SOUTH ELEVATION
Scale: 1:100

0 4 5 M

4 EXISTING EAST ELEVATION
Scale: 1:100

0 4 5 M

REV	DATE	NOTES	DRN	CHKD

GENERAL NOTES

THE CONTRACTOR IS RESPONSIBLE FOR THE CHECKING OF ALL SITE DIMENSIONS AND LEVELS.
DISCREPANCIES TO BE REPORTED IMMEDIATELY TO THE CONTRACT ADMINISTRATOR / ARCHITECT.
TO BE READ IN CONJUNCTION WITH ALL RELEVANT CONSULTANTS DRAWINGS AND INFORMATION.
ALL EXISTING SITE, TREE AND BUILDING INFORMATION HAS BEEN COMPILED FROM DIFFERENT SOURCES.

DRAWING TITLE	Existing Elevations
DRAWING REF	103
STATUS	Information
SCALE	1:100

PROJECT TITLE	12 Park Crescent
CLIENT	Alexia & Nick Dowdeswell
ORIGIN	Jan 2026
PROJECT NO.	2601