scale 1:100

0m 500mm 1m 2.5m 5m

Do not scale this drawing except for planning application purposes
All dimensions must be verified on site prior to construction
This drawing is copyright of Cover Storey Architects LLP

South Elevation

No. 22

No. 24

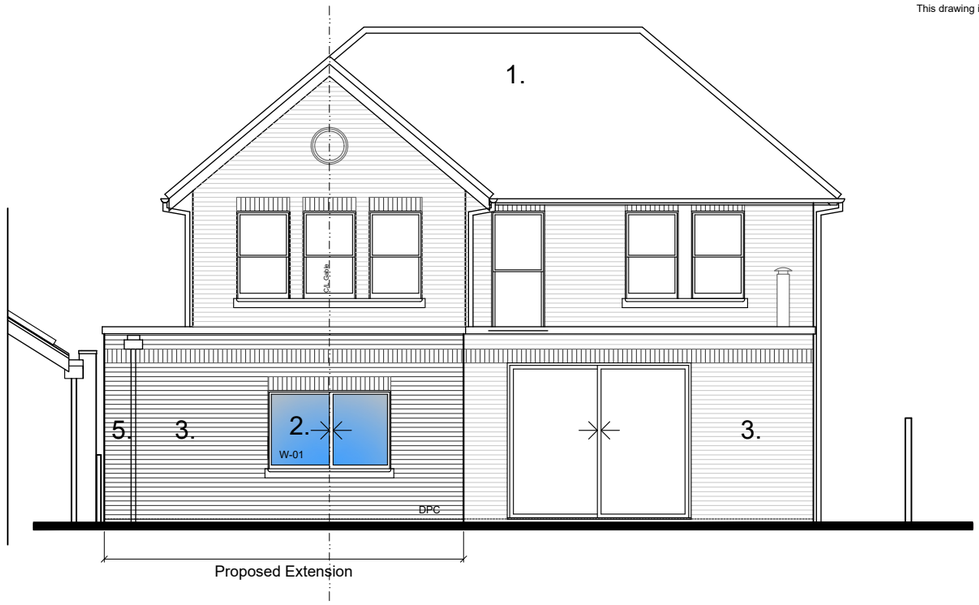

North Elevation

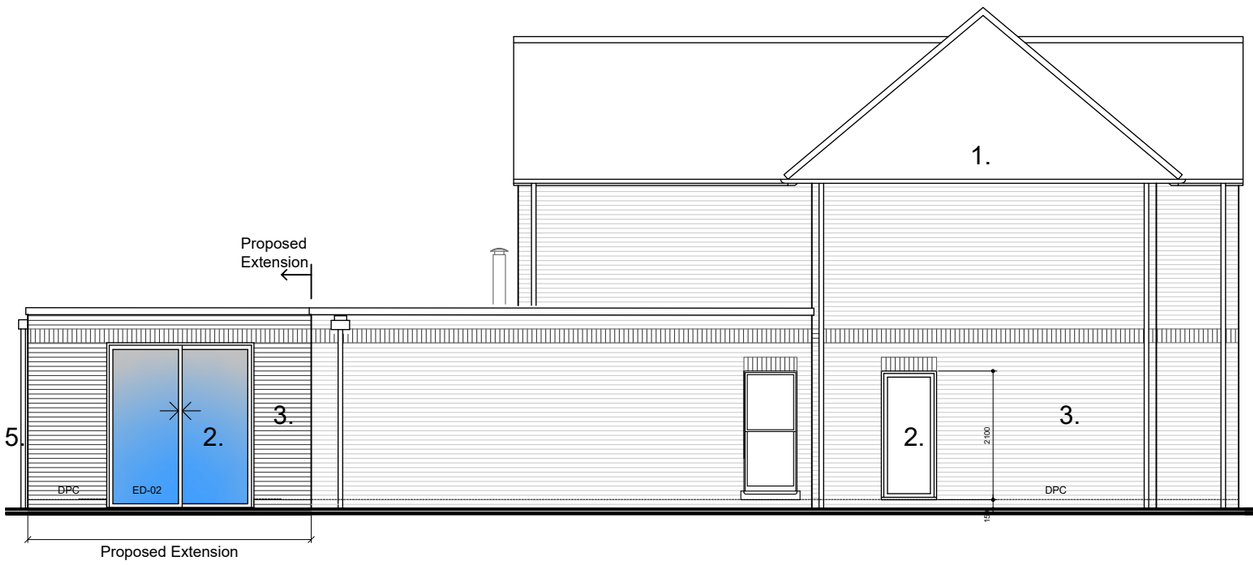

West Elevation

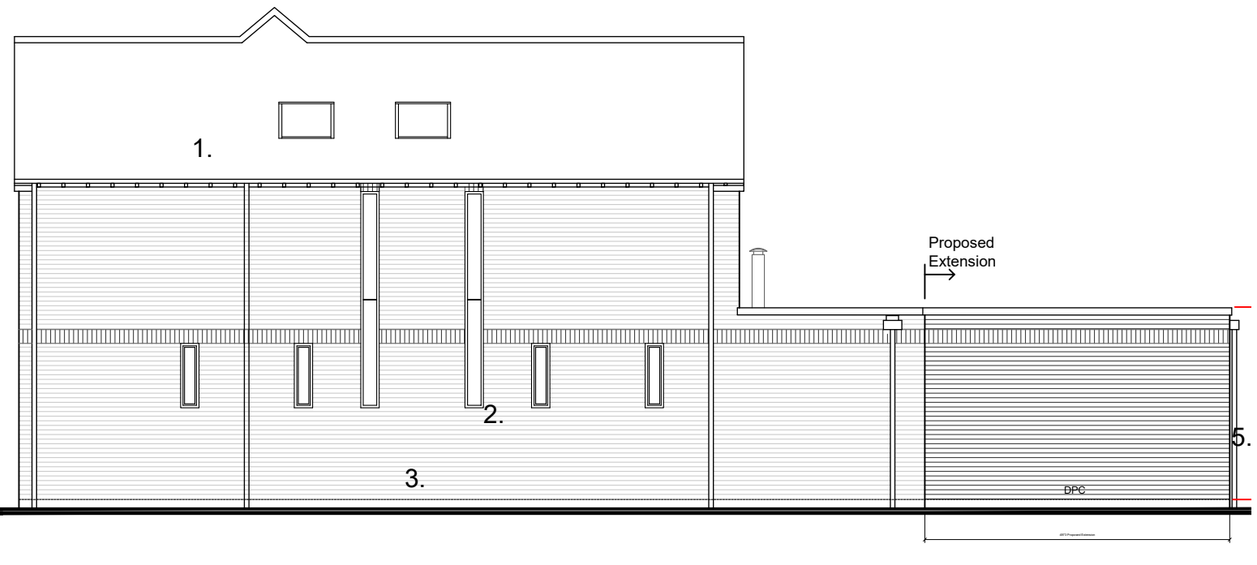

East Elevation

Materials

1. Existing Red Clay Tiles
2. Light Grey UPVC Windows and doors
3. Red / Multi Facing Brick
   with soldier course feature
4. Timber Front Door
5. Upvc Rainwater goods to match
   existing

REV	DESCRIPTION	BY	CHK	DATE
P1	PLANNING ISSUE	RPN	DS	31.03.26

Cover Storey Architects

Cover Storey Architects LLP The Studio, 18 St Georges Avenue, Havant PO9 2RX
Tel. 02392 006266 info@coverstorey.co.uk www.coverstorey.co.uk

Project name:	Drawing name:	Scale @ A3	Drawn / Checked:	Date:	Status:	Project no:	Drawing no:	Revision:
22 St. George's Avenue	Propsoed Elevations	1:100	RPN / DS	March 2025	PLANNING	26004	V05-300	P1