Figured dimensions only are to be used. All dimensions to be checked onsite. Differences between drawings and between drawings and specification or bills of quantities to be reported to the PRC Group.

© The copyright of the drawings and designs contained therein remains vested in the PRC Group

Revisions: Drawn/Chkd: Date:

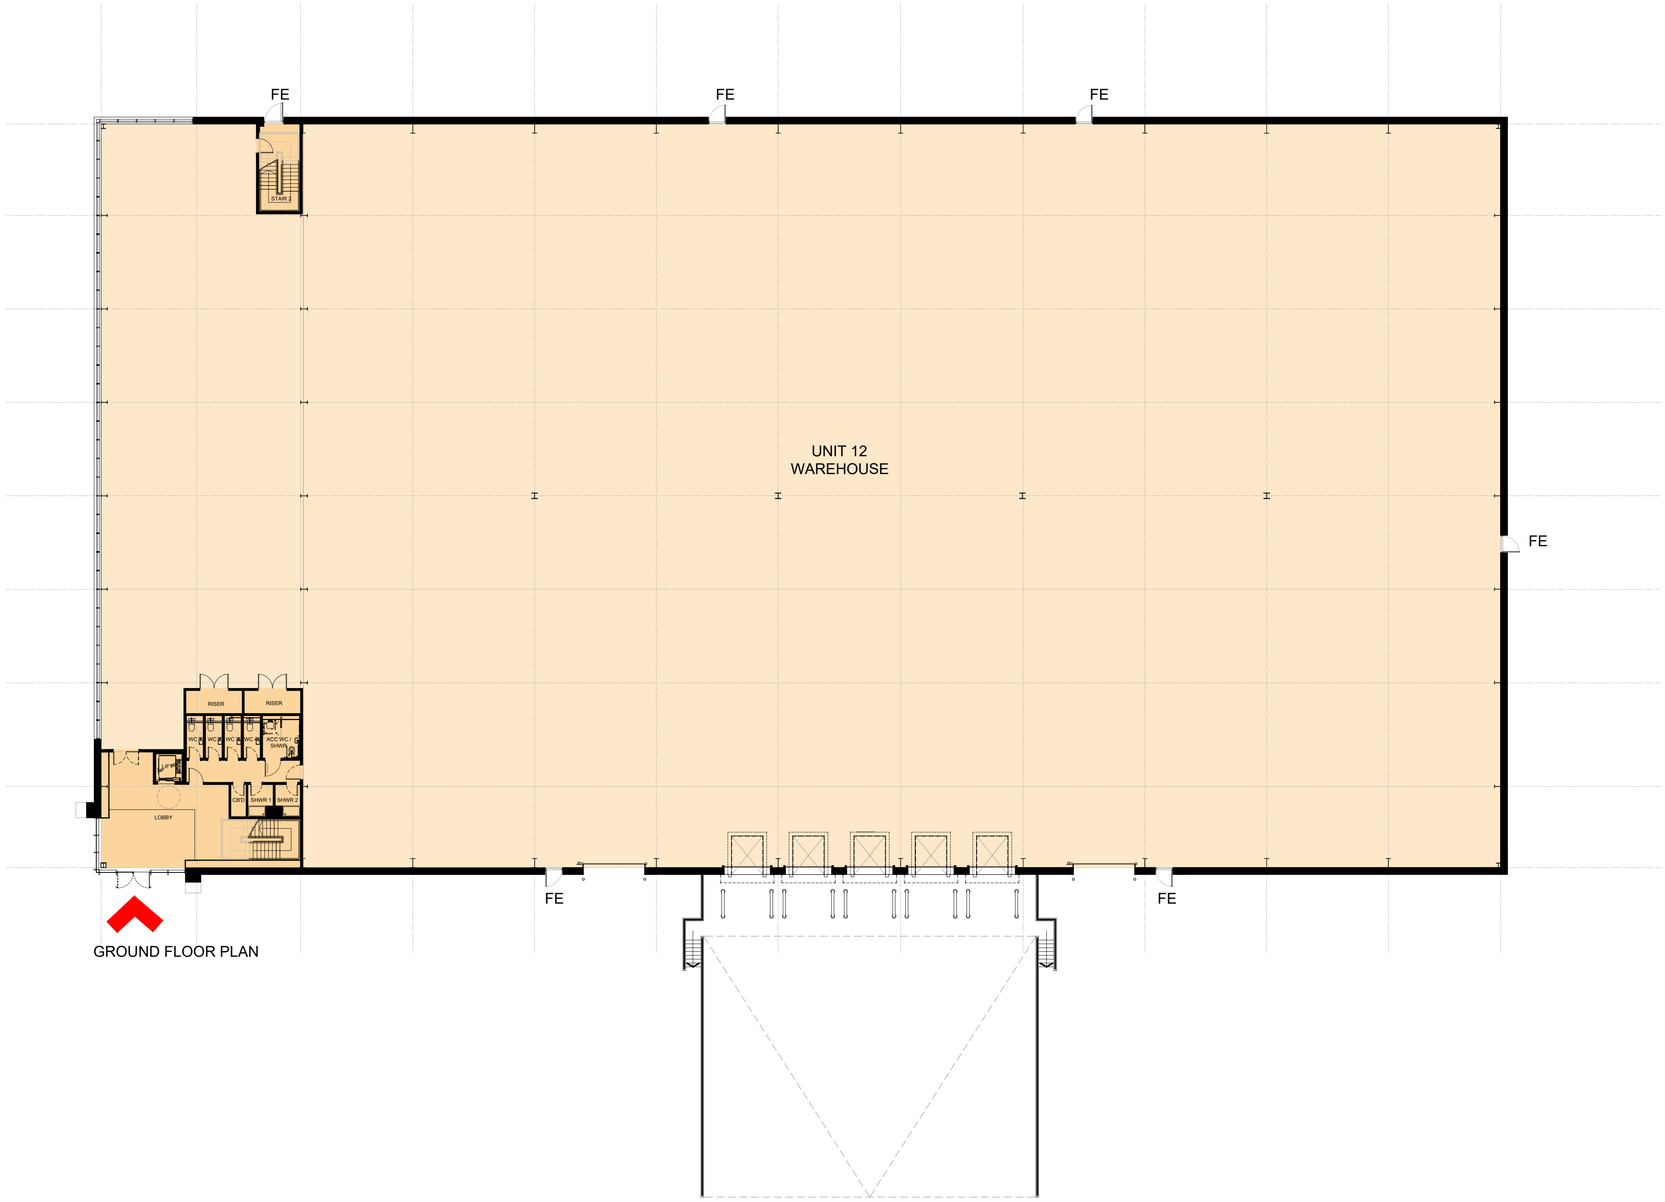

GROUND FLOOR PLAN

Proposed GEA Unit 12		
Ground Floor m²	FF Office m²	Total m² / ft²
4551	663	5214 / 56,123

0 5 10 15 20m

Scale 1:200

N

Architecture
Landscape
Town Planning
Masterplanning
Urban Design

London 0203 5953540
info@prc-group.com

Milton Keynes 01908 305246
prc-group.com

Client: HAVANT SARL

Project: LANGSTONE PHASE 3A / 3B

Drawing Title: PROPOSED GROUND FLOOR PLAN
UNIT 12

Job No:	Project Stage:	Status:
11747	PL	PLANNING
First Issue Date:	Scale: @A1	Lead/Checked:
MAY 26	1:200	ME

Project:	Originator:	Zone:	Level:	Type:	Role:	Drg. No:	Rev:
-	-	-	-	-	-	008	-

BIM File Name: