A :: Origional Front Elevation
002 scale: 1:100

A :: Original West Elevation
001 scale: 1:100

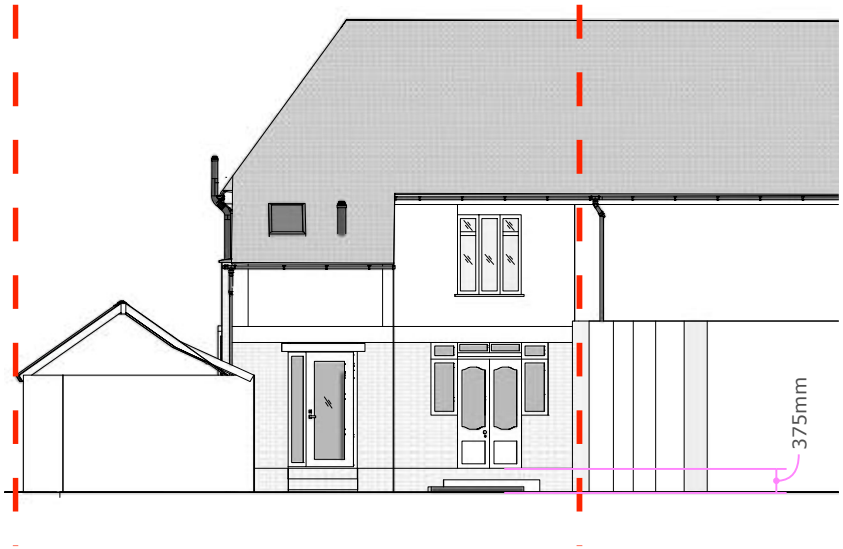

B :: Original West Elevation
002 1:100

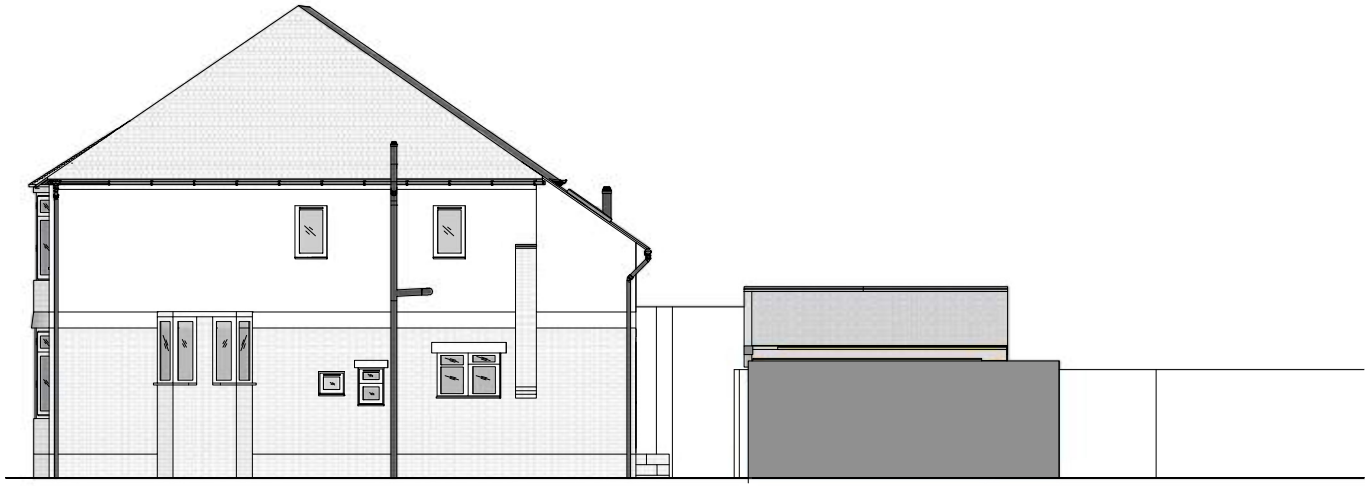

These elevations show the property without the conservatory after it has been removed/ demolished.

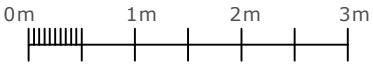

BELL VISION STUDIO

Architectural designers
Contact Number: 07293 370 774
Email: Joshua@bellvisionstudio.com

www.bellvisionstudio.com

Client:

Olly Pugsley - OP construction

Notes:

1. ALL LEVELS AND DIMENSIONS TO BE CHECKED ON SITE.

2. THIS DRAWING TO BE READ IN CONJUNCTION WITH SPECIFICATIONS & ALL OTHER CONSULTANTS DRAWINGS.

3. ALL DIMENSIONS AND LEVELS ARE TO BE VERIFIED ON SITE BY THE CONTRACTOR BEFORE COMMENCING ANY WORK.

Project:

Rear Extension - 44 The Dale

Title:

ORIGINAL BEFORE WORKS BEGAN - ELEVATIONS

Scale:	1:100
Drawn By:	JB
Approved:	N/A
Date Drawn:	04/07/26
Revisions:	Rev A

006